

e-Permitting

Search:

Go

miamidade.gov

Resident

Visitor

Business

Employee

MIAMI-DADE**MUNICIPAL INSPECTION REQUIREMENTS AND RECORD 12/04/2019**

MUNICIPAL NO.2020-014164 FOLIO: 3220130010620

JOB SITE ADDRESS 15550 NW 59 AVE

PROPOSED USE WAREHOUSE

LEGAL 13 52 40 25.32 AC SUB OF PB 2-17

APPLICATION TYPE ALTER INTERIOR 0 SQFT 0 UNITS 0 FLOORS

OWNER NAME CATERPILLAR TRACTOR CO

CONTRACTOR

QUALIFIER

PERMIT TYPE MUNICIPAL BLDG

CATEGORIES 0001 MUNICIPAL GENERAL BUILDING

DATE: 12/04/2019 PROCESS NUMBER: M2020001716 NEW *AMOUNT PAID 438.47

DERM 65 MISC FEES (MA 65.00 DERM 1 ASBESTOS REVI 175.00

DERM 1 UP FRONT FEE- 80.00 DERM 1 MIN COMM REV(90.00

FIRE 26105 ALTERATIONS 121.80 FIRE 26105 FIRE UPFRT FE 34.32

FRWK 1 1ST FIRE MINO 82.24 RSUR 3 RER 7.5% SUR 18.75

UBS1 1 BLDG 7.5% UPF 1.88 UPMU 1 UPFRONT FEE F 25.00

URS1 1 RER 7.5% UPFR 6.00

12/ 2/2019 11:10 BNZWEB1 181912020641 WEBIPAS 438.47

MUNICIPAL INSPECTION REQUIREMENTS AND RECORD 12/04/2019

MUNICIPAL NO.2020-014164 PROCESS NO. M2020001716 FOLIO: 3220130010620

JOB SITE ADDRESS 15550 NW 59 AVE

PROPOSED USE WAREHOUSE

REQUIRED INSPECTIONS INIT DATE

FIRE

0001 FIRE INSPECTIONS RECOMMENDED

200 FIRE HYDRANTS

208 FIRE TCO INSPECTION

211 PRELIMINARY

209 FIRE FINAL

_____	_____
_____	_____
_____	_____
_____	_____

MUNICIPAL INSPECTION REQUIREMENTS AND RECORD 12/04/2019

MUNICIPAL NO.2020-014164 PROCESS NO. M2020001716 FOLIO: 3220130010620

JOB SITE ADDRESS 15550 NW 59 AVE

PROPOSED USE WAREHOUSE

TO SCHEDULE A FIRE INSPECTION, PLEASE VISIT THE WEB AT
 WWW.MIAMIDADE.GOV/BUILDING OR WWW.MIAMIDADE.GOV/FIRE. YOU WILL
 NEED TO PROVIDE YOUR TEN DIGIT MUNICIPAL INSPECTION NUMBER AND
 INSPECTION TYPE. THE INSPECTION TYPE CAN BE FOUND ON YOUR
 INSPECTION REQUIREMENTS AND RECORDS CARD.

IF YOU HAVE ANY QUESTIONS OR CONCERNS REGARDING AN INSPECTION,

SCHEDULING A PRELIMINARY INSPECTION, OR LOAD BANK TEST
INSPECTION, PLEASE CALL FIRE PREVENTION AT 786-331-4800.

IF YOU HAVE ANY QUESTIONS OR CONCERNS REGARDING A PLAN REVIEW,
PLEASE CALL FIRE ENGINEERING AT (786) 315-2771.

**BE ADVISED THIS IS NOT A PERMIT. PERMIT IS TO BE ISSUED BY
YOUR CORRESPONDING MUNICIPAL BUILDING DEPARTMENT.

[Back to Main Menu](#)

[BLDG Home Page](#) | [BLDG Main Menu](#) | [BLDG Permit Menu](#) | [BLDG Plans Processing Menu](#) | [Inspection Types](#) | [Address Format](#)

[Home](#) | [About](#) | [Phone Directory](#) | [Privacy](#) | [Disclaimer](#)

E-mail your comments, questions and suggestions to [Webmaster](#)

This page was last edited on: February 23, 2004

Web Site © 2004 Miami-Dade County.
All rights reserved.

MIAMI-DADE COUNTY
DEPARTMENT OF REGULATORY AND ECONOMIC RESOURCES
<http://www.miamidade.gov/building/home.asp>
12/2/2019 11:10:59 AM

Tracking #	Process #	Permit #
3220001716	M2020001716	2020014164

THIS COPY OF PLANS MUST BE AVAILABLE ON BUILDING SITE OR AN INSPECTION WILL NOT BE MADE.

Process #	Review	Disposition	Reviewer	Date
M2020001716	UPFRONT FEES	A	WEB APPLICATION ID	11/3/2019
M2020001716	DERM CORE	A	AGRAS, FRANK	11/5/2019
M2020001716	IMPACT FEES	N	IDARRAGA, MELINA	11/4/2019
M2020001716	DERM ASBESTOS	A	DE CLERCQ, FLORIAN	11/26/2019
M2020001716	WASA	N	MARTELL, YVETTE	11/5/2019
M2020001716	DERM TREES	A	QUINTINO, LAZARO	11/5/2019
M2020001716	FIRE	A	TAYLOR, KARTHIS	12/2/2019

Disclaimer.

Subject to compliance with all Federal, State, and County Laws, rules and regulations. Miami-Dade County assumes no responsibility for accuracy of or results of these plans.

NOTICE: In addition to the requirements of this permit, there may be additional restrictions applicable to the property that may be found in the public records of this county, and there may be additional permits required from other governmental entities such as water management districts, state agencies or federal agencies.

Stamp Name	Trade	Disposition	Stamp Description
Approved	FIRE	A	Approved
Disapproved	FIRE	D	DISAPPROVED
Reference Only	FIRE	R	Reference only.



AUTOMATIC DOORS / GLASS & GLAZING / ACCESS CONTROL / CONTRACT HARDWARE
CC # DADE: 02E000932 - 02BS00932 BROWARD: 04-11173-G
7801 NW 29 STREET, MIAMI FL. 33122. PHONE (305) 477-1164 FAX (305) 477-2502
WWW.DASHDOOR.COM

November 21, 2019
Miami Dade County
Derm Asbestos Department

Process #: M2020001716

REMARK:

1. An asbestos survey from Florida-licensed asbestos consultant is required when the surface area being impacted by the proposed work is equal or greater than 160 square feet / 260 linear feet.

RESPONSE:

1. Please see attached Renovation Asbestos Survey Report for Security Guard House (originally submitted with Master Permit).

Thank you for your assistance.

Sincerely,

Paola Cancian

Project Manager

Miami Dade County Department of Regulatory And Economic Resources - Job Copy

3220001716 - 12/2/2019 11:10:59 AM

Asbestos Report 19-11-25.pdf



June 11, 2019

Mr. Kevin Levy
TURNER CONSTRUCTION COMPANY - MIAMI
7235 Corporate Center Drive, Suite G
Miami, Florida 33126

Re: **Renovation Asbestos Survey Report**
Caterpillar Miami Distribution Center
Security Guard House
15550 NW 59th Avenue
Miami Lakes, Florida 33014
PSI Project No.: 07842825

Dear Mr. Levy:

In accordance with our signed agreement dated June 6, 2019, Professional Service Industries, Inc. (PSI) has performed a Renovation Asbestos Survey of the above referenced property. Please find one copy of the final report enclosed.

Thank you for choosing PSI as your consultant for this project. If you have any questions, or if we can be of additional service, please call us at 305-471-7725.

Respectfully submitted,

PROFESSIONAL SERVICE INDUSTRIES, INC.

Adel G. Guerrero
Project Manager
Industrial Hygiene Services

Michael Rothenburg
Florida Licensed Asbestos Consultant #EA41
Principal Consultant – Asbestos

E. John Emerson, CSP, CIEC
Department Manager
South Florida Environmental Group

AGG/MR/EJE

Enclosures

Miami Dade County Department of Regulatory And Economic Resources - Job Copy

3220001716 - 12/2/2019 11:10:59 AM

Asbestos Report 19-11-25.pdf

**RENOVATION ASBESTOS SURVEY
REPORT**

FOR

**CATERPILLAR MIAMI DISTRIBUTION CENTER
SECURITY GUARD HOUSE
15550 NW 59 AVENUE
MIAMI LAKES, MIAMI-DADE COUNTY, FLORIDA**

PREPARED FOR

**TURNER CONSTRUCTION COMPANY - MIAMI
7325 CORPORATE CENTER DRIVE
SUITE G
MIAMI, FL 33126**

PREPARED BY

**PROFESSIONAL SERVICE INDUSTRIES, INC.
7950 NW 64TH STREET
MIAMI, FLORIDA 33166
TELEPHONE 305-471-7725**

PSI PROJECT NO. 07842825

June 11, 2019


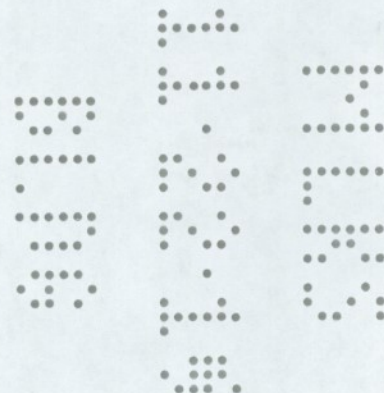


TABLE OF CONTENTS

1. EXECUTIVE SUMMARY	1
2. INTRODUCTION	2
2.1 AUTHORIZATION	2
2.2 SITE DESCRIPTION	2
2.3 PROJECT BACKGROUND	2
2.4 PURPOSE AND SCOPE.....	3
3. ASSESSMENT ACTIVITIES	4
3.1 RECORD DOCUMENT REVIEW	4
3.2 Asbestos INSPECTION	4
4. CONCLUSIONS	6
4.1 ASBESTOS CONTAINING MATERIALS	6
5. WARRANTY	8

LIST OF APPENDICES & FIGURES

- APPENDIX A: LABORATORY ANALYTICAL REPORTS (ACM)
APPENDIX B: PERSONNEL AND LABORATORY CERTIFICATIONS
APPENDIX C: ASBESTOS FIELD DATA WORK SHEET

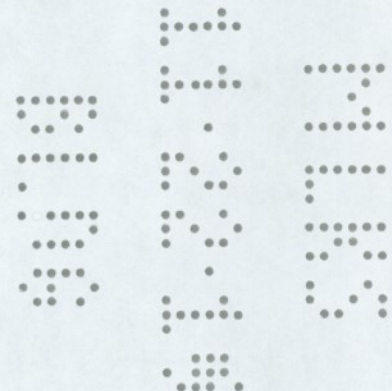


1. EXECUTIVE SUMMARY

Professional Service Industries, Inc. (PSI) was retained by Turner Construction Company - Miami to perform a survey for asbestos-containing material at the Caterpillar Miami Distribution Center security guard house located at 15550 NW 59 Avenue, in Miami Lakes, Miami-Dade County, Florida. These services were conducted at the request of the client for the planned renovations.

PSI's scope of work was limited to asbestos materials inspection effected by the planned renovation activities. The inspection was conducted on June 6, 2019 by U.S. Environmental Protection Agency (EPA) accredited inspector Mr. Phillip Williams of PSI, under the direction of PSI Principal Consultant Mr. Michael Rothenburg.

Based on the methodologies described in this report, ACM was not identified in any of the samples collected from the subject site.

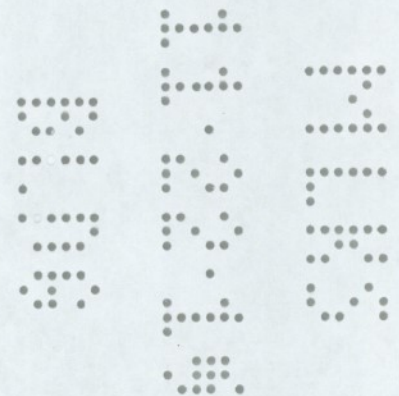

2. INTRODUCTION

A renovation survey of the Caterpillar Miami Distribution Center security guard house located at 15550 NW 59 Avenue, in Miami Lakes, Miami-Dade County, Florida. has been conducted by PSI to identify ACM within the subject areas. The survey was conducted on June 6, 2019.

The survey was generally conducted in four phases as follows:

- **Phase 1 – Record Document Review-** Drawings, floor plans, historical data or other documents provided to PSI or made available on site were evaluated for the general construction history and layout of the facility. Other documents such as maintenance records, operation and maintenance plans, and laboratory results, etc., provided to PSI or made available on site were also reviewed. This data was used to focus the walk through and scope of work to be followed over the course of our visual inspection and sampling.
- **Phase 2 – Visual Inspection-** A visual inspection of the facility was conducted to identify, quantify and assess the condition of suspect ACM materials that could represent an environmental concern. The inspection team accessed each area and recorded suspect ACM, suspect materials. Each material or impacted material was visually estimated for total quantity within the space.
- **Phase 3 – Sample Collection and Analysis-** Asbestos samples were collected for each suspect homogeneous area and were submitted to PSI's accredited laboratory for analysis by Polarized Light Microscopy (PLM).
- **Phase 4 - Project Report** - This report outlines the assessment findings based on the interviews, testing results and field observations. The report also discusses other observations concerning the workplace as they impacted the sampling events. This report includes a discussion of sampling methodology, locations, analytical methods, results, and conclusions.

2.1 AUTHORIZATION

Authorization to perform this survey was given by a signed contract between Turner Construction Company - Miami and PSI, dated June 6, 2018.

2.2 SITE DESCRIPTION

The subject site consisted of an existing security guard house at the Caterpillar Miami distribution center located at 15550 NW 59th Avenue in Miami Lakes, Florida. Structural components consist of a wood ceiling deck, concrete block walls and a concrete floor slab. Interior finishes consist of drywall walls, ceramic floor and wall tile, vinyl floor tile and lay-in ceiling tiles.

The area surveyed occupies approximately 260 square feet of floor space.

2.3 PROJECT BACKGROUND

The survey was conducted on the building for future renovation activities. PSI was provided site plans for review prior to conducting the survey.

~~Miami Dade County Department of Regulatory And Economic Resources - Job Copy~~


~~3220001716 - 12/2/2019 11:10:59 AM~~

~~Asbestos Report 19-11-25.pdf~~

2.4 PURPOSE AND SCOPE

The purpose of this survey was to determine the presence of ACM in the referenced facility which is scheduled for future renovation.

The survey was completed in general accordance with the authorized scope of work as identified in the contract between PSI and the client.

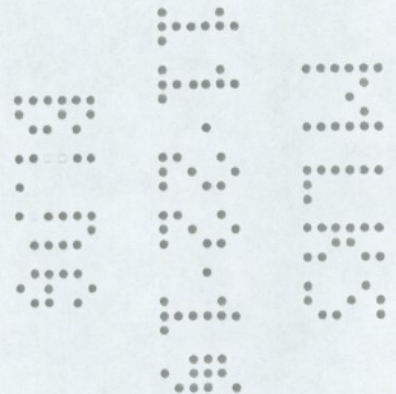

3. ASSESSMENT ACTIVITIES

The visual inspection and sampling activities were conducted on June 6, 2019 by Mr. Phillip Williams of PSI. Prior to the commencement of the survey activities, the client provided site contact information and assisted in providing access to the facility.

3.1 RECORD DOCUMENT REVIEW

PSI was provided drawings, floor plans, historical data, maintenance records, previous survey reports, laboratory reports or other documents for information regarding construction history and building materials for review.

3.2 ASBESTOS INSPECTION

PSI's inspector accessed each door area of the subject site to identify suspect homogenous areas of ACM. Suspect ACM were categorized into homogeneous areas on the basis of color, texture, appearance, use and apparent construction era (where available). Each homogeneous area was given a unique material description. Quantities were visually estimated by the inspectors.

In addition to identification of each material and quantities, the inspectors also determined friability for suspect ACMs. A friable material is defined as any material able to be crushed, crumbled, pulverized or reduced to a powder by hand pressure when dry. The inspectors used a hand pressure test to determine friability. Each material was further assessed for overall condition. Conditions were rated as good, fair or poor. Materials in good condition included those materials which were in the same condition as when installed showing only minor age deterioration. Materials in fair condition included those materials which had apparent age deterioration and minor damage; however, the matrix of the material remained substantially intact. Materials in poor condition included all materials with damage or significant damage and evidence that the material's matrix has failed or has begun to fail.

PSI's asbestos inspectors, under the supervision of a Principal Consultant developed a sampling scheme for suspect ACM at the facility.


- PSI did not sample any system which presented a hazard to the inspection team such as energized electrical systems or within confined spaces.
- PSI analyzed 31 samples by PLM.

Samples were submitted to EMSL's asbestos laboratory in North Miami, Florida. EMSL's laboratory is accredited by the National Voluntary Laboratory Accreditation Program (NVLAP), accreditation No. 200204-0. Samples were analyzed by Polarized Light Microscopy (PLM) 600/R-93/116 July 1993: "Method for the Determination of Asbestos in Bulk Building Materials.", which is the EPA recommended method for bulk sample analysis. The U.S. National Institute of Standards and Technology (NIST) accredits PSI's laboratory under the NVLAP for the analysis of bulk asbestos.

Samples were dried, homogenized, and representative portions were examined with a stereo binocular microscope. If no asbestos is found in a sample, "NAD" (No Asbestos Detected) is reported. If asbestos is found in a sample, the percentage and type of asbestos is reported.

If a material is found to contain 10% or less asbestos via visual estimation, it can be treated as non-asbestos-containing per EPA Regulations, if verified to contain 1% or less asbestos by the

Point Count Quantification Procedure. If not point counted, a sample in which asbestos was visually detected and estimated (including trace to $\leq 1\%$) must be assumed to be greater than 1% and treated as ACM. Please refer to the laboratory analyses for a more detailed description of the microscopic analysis of individual samples. Samples were not quantified by the Point Count Procedure in this Asbestos Survey.

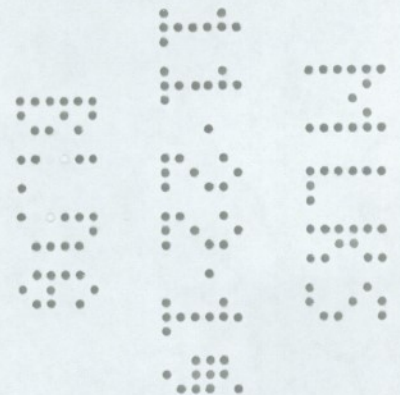

4. CONCLUSIONS

PSI has performed a Renovation ACM Survey of the subject site in general accordance with the signed agreement between Turner Construction Company - Miami and PSI dated June 6, 2019. Based on the results of this assessment, the following conclusions have been developed.

4.1 ASBESTOS CONTAINING MATERIALS

During the visual inspection, PSI tested 18 homogenous areas of suspect ACM and collected 31 samples representing these materials. A complete detail of all suspect materials, locations, quantities and conditions may be found in the following table and in the appendices of this report. The following data is a summary of materials sampled as part of this survey.

Homogeneous Area Description	Location(s) in the facility	Friable (F/NF)	Total Estimated Quantity	Percent Asbestos
Drywall w/ Joint Compound	Throughout guard house walls	NF	2,100 SF	DW-NAD JC-NAD
2 x 2' Ceiling Tile	Throughout guard house	F	260 SF	NAD
Ceramic floor tile grout	Throughout guard house	NF	100 SF	NAD
Door caulking	Throughout guard house	NF	5 SF	NAD
Ceramic wall tile grout	Restroom	NF	20 SF	NAD
Sink caulking	Restroom	NF	25 SF	NAD
Drywall ceiling	Restroom	NF	60 SF	DW-NAD JC-NAD
Window caulking	Exterior	NF	60 SF	NAD
Door caulking	Exterior	NF	40 SF	NAD
Concrete pad	Exterior	NF	260 SF	NAD
Stucco	Exterior	NF	2,100 SF	NAD
Cement block	Exterior	NF	2,100 SF	NAD
Cement block mortar	Exterior	NF	700 SF	NAD
Red cement tile	Roof	NF	300 SF	NAD
Red cement tile mortar	Roof	NF	50 SF	NAD
White caulking	Roof fascia	NF	10 SF	NAD
Clear caulking	Exterior wall to door	NF		NAD

Miami Dade County Department of Regulatory And Economic Resources - Job Copy

32200001716 - 12/27/2019 11:10:59 AM

Asbestos Report 19-11-25.pdf

Homogeneous Area Description	Location(s) in the facility	Friable (F/NF)	Total Estimated Quantity	Percent Asbestos
White compound	Exterior-Wall ac unit	NF	2 SF	NAD


Notes: NF=Non-Friable, SF= Square Feet, NAD= No Asbestos Detected, DW=Drywall, JC=Joint Compound, F=Friable

Data Interpretation

A material is considered an ACM if at least one sample from the homogenous area is confirmed to contain greater than one percent asbestos (>1.0%) under laboratory analysis. In addition, the U.S. Occupational Safety and Health Administration (OSHA) construction standard considers all thermal systems insulation and surfacing materials in a facility constructed prior to 1981 to be presumed asbestos containing (PACM) and all flooring to be assumed asbestos containing unless it is demonstrated through laboratory analysis to contain 1.0% asbestos or less. The EPA National Emission Standards for Hazardous Air Pollutants further classifies ACM as regulated (RACM), Category I non-friable ACM or Category II non-friable ACM.

Based on the methodologies described in this report, ACM was not identified in any of the samples collected from the subject site.

If additional suspect ACM is identified during any future renovation activities, work should be halted, and a Florida Licensed Asbestos Consultant retained to assess the materials.

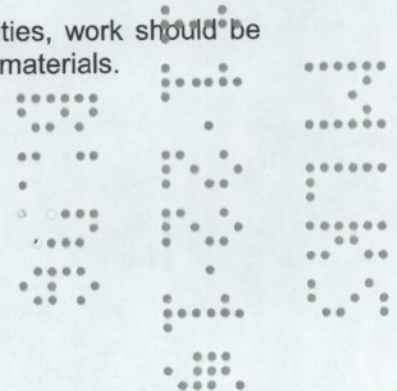

5. WARRANTY

The information contained in this report is based upon the data furnished by the Client and observations and test results provided by PSI. These observations and results are time dependent, are subject to changing site conditions, and revisions to Federal, State and local regulations.

PSI warrants that these findings have been promulgated after being prepared in general accordance with generally accepted practices in the asbestos, lead-based paint and hazardous materials abatement industries.

No other warranties are implied or expressed.

Use by Third Parties


This report was prepared pursuant to the contract PSI has with Turner Construction Company - Miami. That contractual relationship included an exchange of information about the subject site that was unique and between PSI and its client and serves as the basis upon which this report was prepared. Because of the importance of the communication between PSI and its client, reliance or any use of this report by anyone other than Turner Construction Company - Miami, for whom it was prepared, is prohibited and therefore not foreseeable to PSI.

Reliance or use by any such third party without explicit authorization in the report does not make said third party a third-party beneficiary to PSI's contract with the client. Any such unauthorized reliance on or use of this report, including any of its information or conclusions, will be at third party's risk. For the same reasons, no warranties or representations, expressed or implied in this report, are made to any such third party.

Unidentifiable Conditions

This report is necessarily limited to the conditions observed and to the information available at the time of the work. Due to the nature of the work, there is a possibility that there may exist conditions which could not be identified within the scope of work or which were not apparent at the time of our site work. This report is also limited to information available from the client at the time it was conducted. The report may not represent all conditions at the subject site as it only reflects the information gathered from specific locations.

APPENDIX A:
ASBESTOS FIELD DATA WORKSHEET

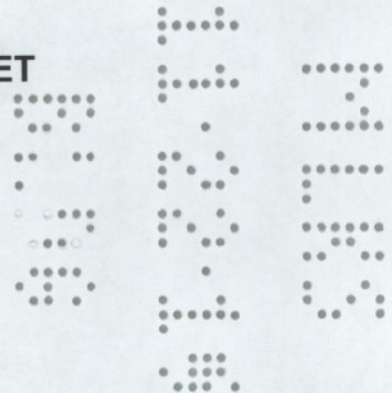

Client: Turner
Project Name: Caterpillar security bldg
Inspector(s): Phil Williams

Building Unit:
PSI Project No. 07842845
Date 06/06/2019


Homogenous Area	Sample No.	Material Location	Material Description	Total Quantity	(F/NF)	Condition	Lab Results
1	1	Interior walls	Drywall + Joint Compound	2100sf	N/F	Good	
	2						
	3						
2	4	Interior Ceiling tile	Ceiling tile	2400sf	N/F	Good	
	5						
3	6	Interior floor tile/grout	tile grout beige	100sf	N/F	Good	
	7						
4	8	Interior door caulk	Interior door caulk white	5sf	N/F	Good	
5	9	Bathroom wall tile grout	tile grout white	20sf	N/F	Good	
6	10	Bathroom sink	Sink caulk white	25sf	N/F	Good	
7	11	Bathroom ceiling	Drywall + Joint compound	60sf	N/F	Good	
8	12	Window caulk	Window caulk grey	60sf	N/F	Good	
	13						
9	14	Exterior door caulk	Door caulk grey		N/F	Good	
10	15	Building pad	concrete	260sf	N/F	Good	
	16						
11	17	Exterior walls	stucco	2100sf	N/F	Good	
	18						
	19						
12	20	Exterior walls	Cement Block	2100sf	N/F	Good	
	21						
	22						
13	23	Exterior walls	Mortar	700sf	N/F	Good	
	24						
	25						
	26						
	27						
	28	Roof mortar	Mortar	50sf	N/F	Good	
	29	Roof fascia (wood)	caulk white	10sf	N/F	Good	
	30	AC unit	caulk clear	2sf	N/F	Good	
	31	AC unit	Compound white	2sf	N/F	Good	

Miami Dade County Department of Regulatory and Economic Resources - Air Quality

3220001716 - 12/7/2019 11:10:59 AM

Asbestos Report 19-11-25.pdf

APPENDIX B:
LABORATORY ANALYTICAL REPORTS (ACM)

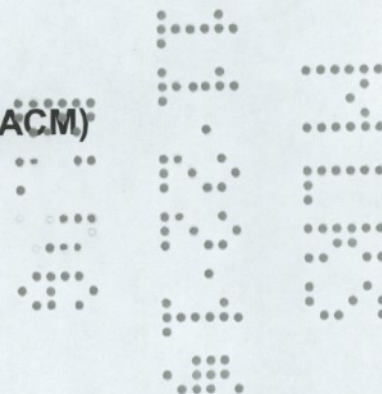

**EMSL Analytical, Inc.**

19501 NE 10th Ave. Bay A N. Miami Beach, FL 33179

Tel/Fax: (305) 650-0577 / (305) 650-0578

http://www.EMSL.com / miamilab@emsl.com

EMSL Order: 171903583**Customer ID:** PSI59**Customer PO:****Project ID:**

Attention: John Emerson
PSI (Miami)
7950 NW 64th St.
Miami, FL 33166

Phone: (305) 471-7721**Fax:** (305) 593-1915**Received Date:** 06/06/2019 3:12 PM**Analysis Date:** 06/07/2019**Collected Date:** 06/06/2019**Project:** Caterpillar Security 07842825

Test Report: Asbestos Analysis of Bulk Materials via EPA 600/R-93/116 Method using Polarized Light Microscopy

Sample	Description	Appearance	Non-Asbestos		Asbestos
			% Fibrous	% Non-Fibrous	% Type
1-Drywall 171903583-0001	Drywall + Joint Compound	Brown/White Fibrous Heterogeneous	10% Cellulose	90% Non-fibrous (Other)	None Detected
1-Joint Compound 171903583-0001A	Drywall + Joint Compound	White Non-Fibrous Homogeneous		100% Non-fibrous (Other)	None Detected
2-Drywall 171903583-0002	Drywall + Joint Compound	Brown/White Non-Fibrous Homogeneous	5% Cellulose	95% Non-fibrous (Other)	None Detected
2-Joint Compound 171903583-0002A	Drywall + Joint Compound	White Non-Fibrous Homogeneous		100% Non-fibrous (Other)	None Detected
3-Drywall 171903583-0003	Drywall + Joint Compound	Brown/White Non-Fibrous Homogeneous	20% Cellulose	80% Non-fibrous (Other)	None Detected
3-Joint Compound 171903583-0003A	Drywall + Joint Compound	White Non-Fibrous Homogeneous		100% Non-fibrous (Other)	None Detected
4 171903583-0004	Ceiling Tile	Brown/White Fibrous Heterogeneous	55% Cellulose 5% Glass	40% Non-fibrous (Other)	None Detected
5 171903583-0005	Ceiling Tile	Brown/White Fibrous Heterogeneous	55% Cellulose 5% Glass	40% Non-fibrous (Other)	None Detected
6 171903583-0006	Tile Grout	Tan Non-Fibrous Homogeneous		100% Non-fibrous (Other)	None Detected
7 171903583-0007	Tile Grout	Beige Non-Fibrous Homogeneous		100% Non-fibrous (Other)	None Detected
8 171903583-0008	Door Caulk	White Non-Fibrous Homogeneous		100% Non-fibrous (Other)	None Detected
9 171903583-0009	Tile Grout	White Non-Fibrous Homogeneous		100% Non-fibrous (Other)	None Detected
10 171903583-0010	Sink Caulk	White Non-Fibrous Homogeneous		100% Non-fibrous (Other)	None Detected
11-Drywall 171903583-0011	Drywall + Joint Compound	Brown/White Fibrous Heterogeneous	10% Cellulose	90% Non-fibrous (Other)	None Detected
11-Joint Compound 171903583-0012	Drywall + Joint Compound	White Non-Fibrous Homogeneous		100% Non-fibrous (Other)	None Detected
12 171903583-0012	Window Caulk	Gray Non-Fibrous Homogeneous		100% Non-fibrous (Other)	None Detected

Miami Dade County Department of Regulatory And Economic Resources - Job Copy

3220001716 - 12/2/2019 11:10:59 AM

Asbestos Report 19-11-25.pdf

Initial report from: 06/07/2019 13:50:38

**EMSL Analytical, Inc.**

19501 NE 10th Ave. Bay A N. Miami Beach, FL 33179

Tel/Fax: (305) 650-0577 / (305) 650-0578

<http://www.EMSL.com / miamilab@emsl.com>

EMSL Order: 171903583

Customer ID: PSI59

Customer PO:

Project ID:

Test Report: Asbestos Analysis of Bulk Materials via EPA 600/R-93/116 Method using Polarized Light Microscopy

Sample	Description	Appearance	Non-Asbestos		Asbestos % Type
			% Fibrous	% Non-Fibrous	
13 171903583-0013	Window Caulk	Gray Non-Fibrous Homogeneous		100% Non-fibrous (Other)	None Detected
14 171903583-0014	Door Caulk	Gray Non-Fibrous Homogeneous		100% Non-fibrous (Other)	None Detected
15 171903583-0015	Concrete	Gray Non-Fibrous Homogeneous		100% Non-fibrous (Other)	None Detected
16 171903583-0016	Concrete	Gray Non-Fibrous Homogeneous		100% Non-fibrous (Other)	None Detected
17 171903583-0017	Stucco	Gray Non-Fibrous Homogeneous		100% Non-fibrous (Other)	None Detected
18 171903583-0018	Stucco	Gray Non-Fibrous Homogeneous		100% Non-fibrous (Other)	None Detected
19 171903583-0019	Stucco	Gray Non-Fibrous Homogeneous		100% Non-fibrous (Other)	None Detected
20 171903583-0020	Cement Block	Gray Non-Fibrous Homogeneous		100% Non-fibrous (Other)	None Detected
21 171903583-0021	Cement Block	Gray Non-Fibrous Homogeneous		100% Non-fibrous (Other)	None Detected
22 171903583-0022	Cement Block	Gray Non-Fibrous Homogeneous		100% Non-fibrous (Other)	None Detected
23 171903583-0023	Mortar	Gray Non-Fibrous Homogeneous		100% Non-fibrous (Other)	None Detected
24 171903583-0024	Mortar	Gray Non-Fibrous Homogeneous		100% Non-fibrous (Other)	None Detected
25 171903583-0025	Mortar	Gray Non-Fibrous Homogeneous		100% Non-fibrous (Other)	None Detected
26 171903583-0026	Cement Tile	White/Red Non-Fibrous Homogeneous		100% Non-fibrous (Other)	None Detected
27 171903583-0027	Cement Tile	White/Red Non-Fibrous Homogeneous		100% Non-fibrous (Other)	None Detected
28 171903583-0028	Mortar	White/Red Non-Fibrous Homogeneous		100% Non-fibrous (Other)	None Detected
29 171903583-0029	Caulk	White Non-Fibrous Homogeneous		100% Non-fibrous (Other)	None Detected
30 171903583-0030	Caulk	Clear Non-Fibrous Homogeneous		100% Non-fibrous (Other)	None Detected
31 171903583-0031	Caulk	White Non-Fibrous Homogeneous		100% Non-fibrous (Other)	None Detected

Miami Dade County Department of Regulatory And Economic Resources - Job Copy**3220001716 - 12/2/2019 11:10:59 AM****Asbestos Report 19-11-25.pdf**

Initial report from: 06/07/2019 13:50:38



EMSL Analytical, Inc.

19501 NE 10th Ave. Bay A N. Miami Beach, FL 33179

Tel/Fax: (305) 650-0577 / (305) 650-0578


<http://www.EMSL.com> / miamilab@emsl.com

EMSL Order: 171903583

Customer ID: PSI59

Customer PO:

Project ID:

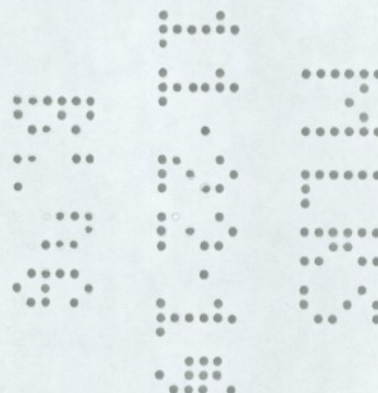

Analyst(s)

Edgar Rodriguez (7)

Mary Hamel (28)

Kimberly A. Wallace


Kimberly Wallace, Laboratory Manager
or Other Approved Signatory

EMSL maintains liability limited to cost of analysis. The above analyses were performed in general compliance with Appendix E to Subpart E of 40 CFR (previously EPA 600/M4-82-020 "Interim Methods for the Determination of Metals in Environmental Samples") and are not to be reproduced, except in full, without written approval by EMSL. EMSL bears no responsibility for sample collection activities or analytical method limitations. Interpretation and use of test results are the responsibility of the client. All samples received in acceptable condition unless otherwise noted. This report must not be used by the client to claim product certification, approval, or endorsement by NVLAP, NIST or any agency of the federal government. EMSL is not responsible for the use of this report for all non-friable organically bound materials prior to analysis. Estimation of uncertainty is available on request.

Samples analyzed by EMSL Analytical, Inc. N. Miami Beach, FL NVLAP Lab Code 200204-0

Initial report from: 06/07/2019 13:50:38

APPENDIX C:
PERSONNEL AND LABORATORY CERTIFICATIONS

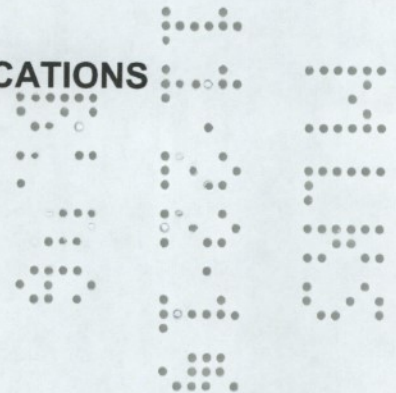



M·E·T·A

Mayhew Environmental Training Associates

INCORPORATED

Certificate # ME8B1100B6AA284C9

Phillip Williams


has on 1/16/2019, in Tampa, FL
completed the requirements for asbestos accreditation under Section 206 of TSCA Title II, 15 USC 2646

3-day Asbestos Building Inspector Initial

as approved by FL
and the US EPA under 40 CFR 763 (AHERA)
from 1/14/2019 to 1/16/2019 and passed the associated exam on 1/16/2019
with a score of at least 70%

Jamison Bear
Instructor

Thomas Mayhew
President

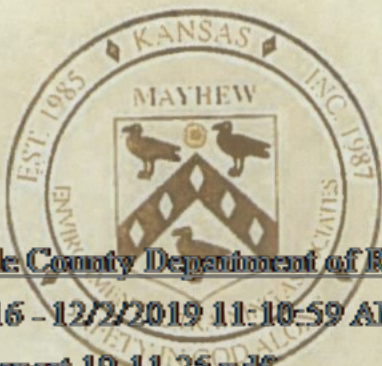

Training Provider #: FL49-0001221

Course #: 0002839

FL License #:

SSN: XXX-XX-1012

Expiration: 1/16/2020

Lawrence, KS 66044

www.metaenvironmental.net

800.444.6382

Miami Dade County Department of Regulatory and Economic Resources - Job Copy

3220001716 - 12/2/2019 11:10:59 AM

Asbestos Report 19-11-25.pdf

United States Department of Commerce
National Institute of Standards and Technology



Certificate of Accreditation to ISO/IEC 17025:2005

NVLAP LAB CODE: 101350-0

PSI
Pittsburgh, PA

*is accredited by the National Voluntary Laboratory Accreditation Program for specific services,
listed on the Scope of Accreditation, for:*

Asbestos Fiber Analysis

*This laboratory is accredited in accordance with the recognized International Standard ISO/IEC 17025:2005.
This accreditation demonstrates technical competence for a defined scope and the operation of a laboratory quality
management system (refer to joint ISO-ILAC-IAF Communique dated January 2009).*

Miami Dade County Department of Regulatory And Economic Resources - Job Copy


3220001716 - 12/2/2019 11:10:59 AM

Asbestos Report 19-11-25.pdf

Effective Dates

2018-07-01 through 2019-06-30

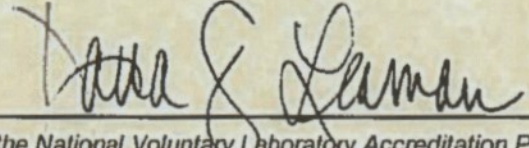


For the National Voluntary Laboratory Accreditation Program



SCOPE OF ACCREDITATION TO ISO/IEC 17025:2005

PSI

PSI, Inc.

850 Poplar Street

Pittsburgh, PA 15220

Ms. Catherine McNamee

Phone: 412-922-4010 x286 Fax: 412-922-4014

Email: cathy.mcnamee@psiusa.com

<http://www.psiusa.com>

ASBESTOS FIBER ANALYSIS

NVLAP LAB CODE 101350-0

Bulk Asbestos Analysis

<u>Code</u>	<u>Description</u>
18/A01	EPA -- 40 CFR Appendix E to Subpart E of Part 763, Interim Method of the Determination of Asbestos in Bulk Insulation Samples
18/A03	EPA 600/R-93/116: Method for the Determination of Asbestos in Bulk Building Materials

Airborne Asbestos Analysis

<u>Code</u>	<u>Description</u>
18/A02	U.S. EPA's "Interim Transmission Electron Microscopy Analytical Methods, Mandatory and Nonmandatory and Mandatory Section to Determine Completion of Response Actions" as found in 40 CFR, Part 763, Subpart E, Appendix A.

Miami Dade County Department of Regulatory And Economic Resources - Job Copy

3220001716 - 12/2/2019 11:10:59 AM

Asbestos Report 19-11-25.pdf

For the National Voluntary Laboratory Accreditation Program

Effective 2018-07-01 through 2019-06-30

LD PERMITS @gmail.com.

NOTE: ALL SHEETS MUST BE REVIEWED

MIAMI-DADE COUNTY DEPARTMENT OF REGULATORY AND ECONOMIC RESOURCES

Herbert S. Saffir Permitting and Inspection Center

11805 SW 26th Street (Coral Way) • Miami, Florida 33175-2474 • (786) 315-2000

APPLICATION FOR MUNICIPAL PERMIT APPLICANTS THAT REQUIRE PLAN REVIEW FROM MIAMI-DADE FIRE RESCUE AND/OR ENVIRONMENTAL SERVICES

M2020001716 3220001716 SPL2019-4498

PROVIDE MUNICIPAL PROCESS NUMBER HERE

LOCATION OF IMPROVEMENTS	Job Address <u>15550 NW 59 AVE, Miami Lakes</u> Folio <u>32-2013 0010 620</u> FL 33014		CONTRACTOR INFORMATION	Contractor No. <u>SCL 131151092</u> Last four (4) digits of Qualifier No. _____ Contractor Name <u>DASH DOOR & GLASS</u> Qualifier Name <u>STEVEN SAWKO</u> Address <u>8800 NW 23rd ST</u> City <u>Miami</u> State <u>FL</u> Zip <u>33172</u>	
	Lot _____ Block _____ Subdivision _____ PBpg _____ Metes and bounds _____				
TYPE OF IMPROVEMENTS	☐ New Construction on Vacant Land ☐ Alteration Interior ☐ Alteration Exterior ☐ Relocation of Structure ☐ Enclosure ☐ Repair ☐ Repair Due to Fire			Current use of property <u>Commercial Building - Caterpillar office.</u> Description of Work <u>Replacement of Exterior Stone front and Exterior Doors</u> Sq. Ft. <u>159</u> Units _____ Floors _____ Value of Work <u>26,105.00</u>	
	☐ Demolish ☐ Shell Only ☐ Addition Attached ☐ Addition Detached ☐ Re-Roof ☐ Foundation Only ☐ Tent				
PERMIT TYPE	☐ MBLD* Category _____ ☐ MELE _____ ☐ MPLU _____ ☐ MLPG _____ ☐ MMEC _____ ☐ FIRE _____		REVIEW STATUS	Owner <u>CATERPILLAR TRACTOR CO</u> Address <u>100 NE ADAMS ST - TAX DEPT</u> City <u>Peoria</u> State <u>IL</u> Zip <u>61602</u> Phone _____ Last four (4) digits of Owner's Social Security No. _____	
	☐ Chg. Contractor ☐ Re-Issue ☐ Re-Stamp ☐ Revision ☐ Not Applicable for Fire				
PERSON TO PICK UP PLANS	Name <u>LIONEL DAUSA</u> Address <u>7105 SW 8th street</u> City <u>Miami</u> State <u>FL</u> Zip <u>33144</u> Phone <u>786 443 2320</u>		ARCHITECT / ENGINEER	Owner _____ Address _____ City _____ State _____ Zip _____ Phone _____	
SPECIAL REQUEST PLAN REVIEW (SRI)	I am requesting a Special Request Plan Review (SRI) to be scheduled as soon as possible. There is a minimum charge of one-hour. Please contact the Fire Department for current rate.				
	1st Request: _____ Date: _____ 2nd Request: _____ Date: _____ 3rd Request: _____ Date: _____				

MIAMI-DADE COUNTY DEPARTMENT OF REGULATORY AND ECONOMIC RESOURCES - Job Copy
3220001716 - 12/2/2019 11:10:59 AM
MDR Permit Application - 11/24/2019 12:13:53 PM D - FIRE Disapproved

If the applicant is a known named violator with: unpaid civil penalties; unpaid administrative costs of hearing; unpaid County investigative, enforcement, testing, or monitoring costs; or unpaid liens, Miami-Dade County, Florida, a hold on the review may be placed on this application.

15550 N.W. 59th Ave.
MIAMI LAKES, FL 33014

A line drawing of a house with a gabled roof. The roof is divided into several vertical sections. The front facade features a central door and two windows on each side of the door. The windows are divided into two panes each. The house is shown from a front-facing perspective.

DD 1910-01	
YD	
SF	
10/04/2019	

SHEET No:

CV

GENERAL NOTES:

- ALL WORK SHALL CONFORM TO FLORIDA BUILDING CODE 2017.
- IT IS THE INTENT OF THESE DRAWINGS TO BE IN ACCORDANCE WITH APPLICABLE CODES AND AUTHORITIES HAVING JURISDICTION. ANY DISCREPANCIES BETWEEN THESE DRAWINGS AND APPLICABLE CODES SHALL BE IMMEDIATELY BROUGHT TO THE ATTENTION OF THE ENGINEER.
- EXISTING UTILITIES SHOWN ARE BASED ON INFORMATION SUPPLIED BY OTHERS. IT SHALL BE DASH DOOR & GLASS RESPONSIBILITY TO MEET WITH ALL APPLICABLE UTILITY COMPANIES TO VERIFY ALL UNDER- GROUND FACILITIES PRIOR TO THE BEGINING OF CONSTRUCTION.
- ALL EXCAVATIONS SHALL PROCEED WITH EXTREME CAUTION AT ALL TIMES. IN THE EVENT THAT EXISTING UTILITIES ARE DAMAGED, IT SHALL BE THE RESPONSIBILITY OF DASH DOOR & GLASS TO REPAIR OR REPLACE ALL DAMAGES.
- THIS WORK REQUIRES A BUILDING PERMIT. DO NOT BEGIN WORKING UNTIL A BUILDING PERMIT IS OBTAINED.
- DASH DOOR & GLASS IS TO FURNISH ALL LABOR, MATERIALS, SERVICES AND EQUIPMENT NECESSARY TO COMPLETE ALL WORK SHOWN ON THE DRAWINGS AND SPECIFIED HEREIN.
- DO NOT SCALE DRAWINGS, DIMENSIONS GOVERN.
- ENGINEER'S VISITS TO THE SITE, AS PER G.C OR OWNER'S REQUEST DURING CONSTRUCTION SHALL BE SCHEDULED WITHIN 24 HOURS PRIOR TO INSPECTION.
- DASH DOOR & GLASS SHALL MAKE REQUIRED ARRANGEMENTS, SECURE AND PAY FOR ALL BARRICADES, ENCLOSURES, AND FENCING AS NEEDED FOR AND DURING THE PROGRESS TO PROTECT ADJACENT PROPERTIES.
- DASH DOOR & GLASS SHALL NOT PROCEED WITH ANY ADDITIONAL SERVICES OR WORK WITHOUT PRIOR NOTIFICATION TO THE OWNER.
- DASH DOOR & GLASS IS SOLELY RESPONSIBLE FOR MEANS AND METHODS CONSTRUCTION, AND FOR THE SEQUENCES AND PROCEDURES TO BE USED.
- EXISTING GRADES WERE TAKEN FROM THE BEST AVAILABLE DATA AND MAY NOT ACCURATELY REFLECT PRESENT CONDITIONS. DASH DOOR & GLASS SHALL BE RESPONSIBLE FOR FAMILIARIZING WITH CURRENT SITE CONDITIONS, AND SHALL REPORT ANY DISCREPANCIES TO THE ENGINEER PRIOR TO STARTING WORK.
- DASH DOOR & GLASS SHALL VERIFY ALL DIMENSIONS AND EXISTING CONDITIONS AT THE JOB SITE. ANY DISCREPANCIES BETWEEN PLANS, SECTIONS AND DETAILS OR THE APPLICABLE CODES OR REGULATIONS SHALL BE BROUGHT TO THE ATTENTION OF THE ARCHITECT OR ENGINEER DURING BIDDING OR BEFORE WORK BEGINS IN ORDER TO CLARIFY THE REQUIREMENTS AND TO EFFECT THE NECESSARY MODIFICATIONS, CHANGES AND /OR INSTRUCTIONS.
- ALL CONCRETE SHALL HAVE A MINIMUM COMPRESSIVE STRENGTH OF 3000 PSI AT 28 DAYS.
- DASH DOOR & GLASS SHALL BE RESPONSIBLE FOR RESETTING ALL DISTURBED EXISTING CONDITIONS AND PROPER DISPOSAL OF ANY EXTRA MATERIALS & GARBAGE FROM THE SITE AFTER COMPLETION OF WORK.

- THE EXISTING STRUCTURE MUST SUPPORT THE LOADS IMPOSED BY THE SYSTEM OR SYSTEMS. ENGINEER OF RECORD OF THE BUILDING SHALL VERIFY THE STRUCTURE FOR SUCH LOADINGS.

- APPLICABLE LOADS AS PER FLORIDA BUILDING CODE 2017:

WIND LOAD AS PER ARCHITECTURAL PLANS (SHEETS A100)
(AS PER ASCE 7-10, KD=0.85, BASIC WIND LOAD=175 MPH, CATEGORY II, EXPOSURE C)

- GLAZING ON AND AROUND DOORS COMPLIES WITH 2406.4.1 & 2406.4.2 OF THE FLORIDA BUILDING CODE

ALUMINUM:

- ALUMINUM SHALL MEET THE FOLLOWING REQUIREMENTS UNLESS NOTED OTHERWISE ON THE DRAWINGS:

TYPE	Fb	Fv
6063-T5(SHAPES)	9.5 KSI	5.0 KSI

- WELDING: ALUMINUM ALLOY 5356, CLEANING: SSPC-SP2 "HAND TOOL CLEANING"
- ISOLATE DISSIMILAR MATERIALS, PAINT ALUMINUM SURFACES IN CONTACT WITH CONCRETE WITH ALKALI-RESISTANCE COATINGS, SUCH AS HEAVY-BODIED BITUMINOUS PAINT OR WATHER-WHITE MOTHACRYLATE LACQUER. STEEL IN CONTACT W/ ALUMINUM SHALL BE PAINED WITH 850-Y-01 FAST DRY ZINC PHOSPHATE OR SIMILAR

ALL DIMENSIONS AND JOB SITE CONDITIONS MUST BE VERIFIED ON FIELD
BY CONTRACTOR BEFORE ANY FABRICATION AND/OR INSTALLATION



THIS REVIEW IS ONLY FOR GENERAL CONFORMANCE WITH THE DESIGN CONCEPT AND THE INFORMATION GIVEN IN THE CONSTRUCTION DOCUMENTS. CORRECTIONS OR COMMENTS MADE ON THE SHOP DRAWINGS DURING THIS REVIEW DO NOT RELIEVE THE CONTRACTOR FROM COMPLIANCE WITH THE REQUIREMENTS OF THE PLANS AND SPECIFICATIONS AND APPLICABLE LAWS, CODES AND REGULATIONS. APPROVAL OF A SPECIFIC ITEM SHALL NOT INCLUDE APPROVAL OF AN ASSEMBLY OF WHICH THE ITEM IS A COMPONENT. THE WORK SHALL BE CARRIED OUT IN ACCORDANCE WITH THIS REVIEW IN ACCORDANCE WITH THE CONTRACT DOCUMENTS WITHOUT CHANGE IN THE CONTRACT SUM OR CONTRACT TIME. PROCEEDING WITH THE WORK IN ACCORDANCE WITH THIS REVIEW INDICATES YOUR ACKNOWLEDGEMENT THAT THERE WILL BE NO CHANGE IN THE CONTRACT SUM OR CONTRACT TIME. THE CONTRACTOR IS RESPONSIBLE FOR: DIMENSIONS TO BE CONFIRMED AND CORRELATED AT THE JOBSITE; INFORMATION THAT PERTAINS SOLELY TO THE FABRICATION PROCESSES OR TO THE MEANS, METHODS, TECHNIQUES, SEQUENCES AND PROCEDURES OF CONSTRUCTION; COORDINATION OF THE WORK WITH THAT OF ALL OTHER TRADES AND PERFORMING ALL WORK IN A SAFE AND SATISFACTORY MANNER.

☒ NO EXCEPTIONS TAKEN

☐ FURNISH AS CORRECTED OR NOTED

☐ REJECTED

☐ REVISE AND RESUBMIT


☐ SUBMIT SPECIFIED ITEM

080000-0008-0 - Guardhouse - Exterior Aluminum Glazing 10.18.19

REVIEWER Natividad Soto

DATE 10/21/2019

SHOPDRAWINGS CHECKED FOR
STRUCTURAL REQUIREMENTS ONLY

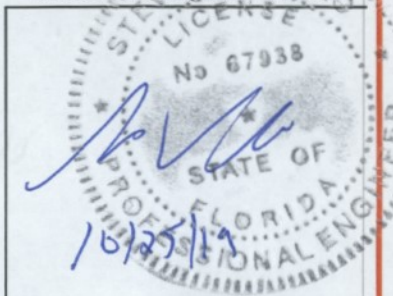

Steven V. Sanko PE, Lic. No. 67938

Miami Dade County Department of Regulatory And Economic Resources Job Copy

3220001716 - 12/2/2019 11:10:19 AM

Plans.pdf

Examiner

Karthis Taylor 12/2/2019 7:02:25 AM R

Disp. Trade Stamp Name

12/2/2019 7:02:25 AM R

CONSULTANT ENGINEER WILL NOT BE RESPONSIBLE FOR ERRORS OR MISINTERPRETATIONS OF THE SHOP DRAWINGS DESIGNED BY US BASED ON CLIENT CONFIRMED DESIGN AND DIMENSIONS. ADDITIONAL DRAFTING TIME EMPLOYED IN THE CHANGE OF THE DESIGN AFTER SIGNING AND SEALING OF DRAWINGS WILL RESULT IN ADDITIONAL COST.

DO NOT SUBSTITUTE MATERIALS, EQUIPMENTS OR METHODS OF CONSTRUCTION UNLESS SUCH SUBSTITUTION IS APPROVED IN WRITING BY THE OWNER.

QUANTITIES AND DIMENSIONS SHOWN ON THE DRAWINGS ARE BASED ON THE ARCHITECTURAL DRAWINGS.

DASH DOOR & GLASS
8800 NW 23rd Street
Miami, FL 33172
O: 305.477.1164
F: 305.477.2502
www.dashdoor.com



PROJECT NAME:
Caterpillar Miami Distribution
Center South Guardhouse Renovations

PROJECT LOCATION:
15560 nw 59th Ave.,
Miami Lakes, FL 33094

REVISION

BY

DATE

NO.

Project No:
DD 1910-01


Drawn by: YD

Checked by: SF


Date: 10/04/2019

Scale:


SHEET No:
GN

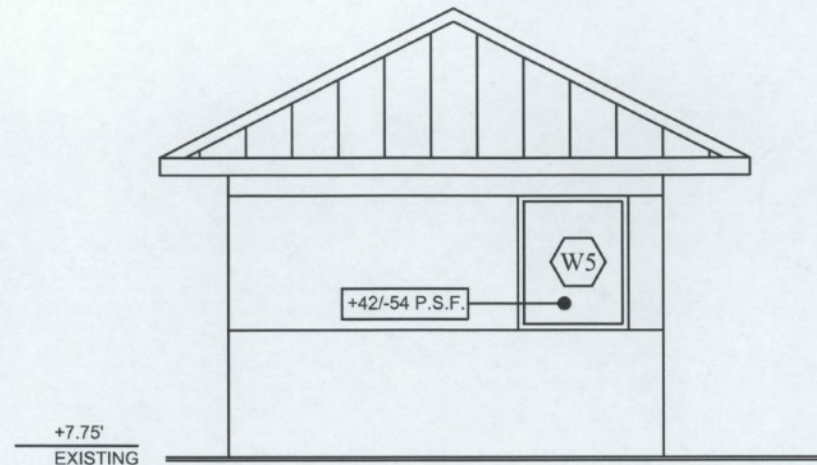


WEST ELEVATION
SCALE: N.T.S.

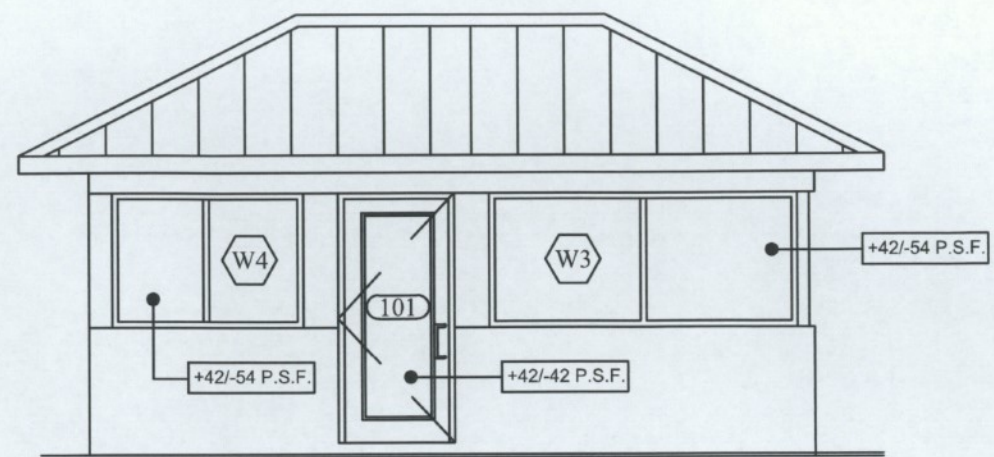

SOUTH ELEVATION
SCALE: N.T.S.

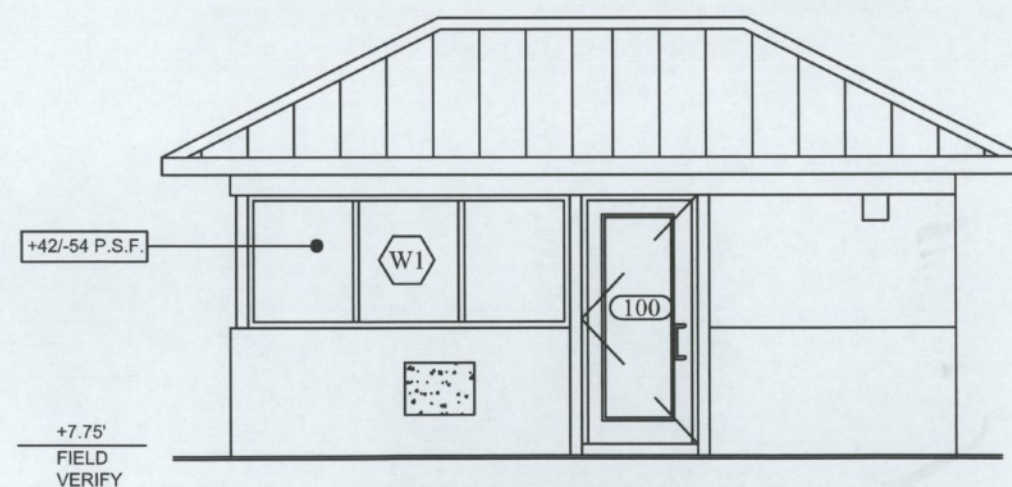


NORTH ELEVATION
SCALE: N.T.S.

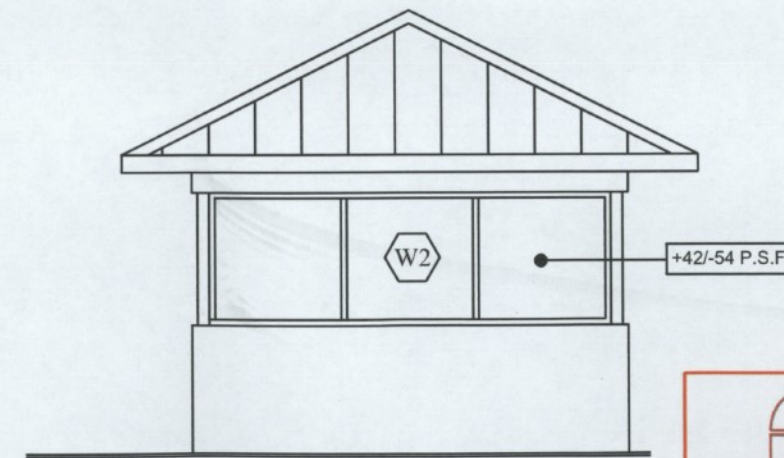

EAST ELEVATION
SCALE: N.T.S.

SHOPDRAWINGS CHECKED FOR
STRUCTURAL REQUIREMENTS ONLY

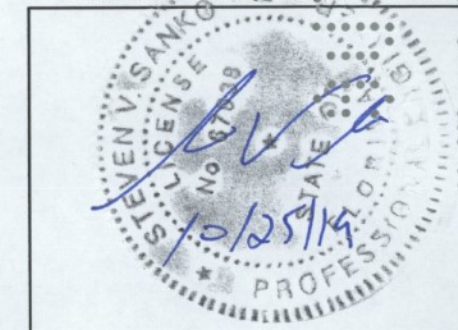

Steven V. Sanko PE, Lic. No. 67938



THIS REVIEW IS ONLY FOR GENERAL CONFORMANCE WITH THE DESIGN CONCEPT AND THE INFORMATION GIVEN IN THE CONSTRUCTION DOCUMENTS. CORRECTIONS OR COMMENTS MADE ON THE SHOP DRAWINGS DURING THIS REVIEW DO NOT RELIEVE THE CONTRACTOR FROM COMPLIANCE WITH THE REQUIREMENTS OF THE PLANS AND SPECIFICATIONS AND APPLICABLE LAWS, CODES AND REGULATIONS. APPROVAL OF A SPECIFIC ITEM SHALL NOT INCLUDE APPROVAL OF AN ASSEMBLY OF WHICH THE ITEM IS A COMPONENT. THE WORK SHALL BE CARRIED OUT IN ACCORDANCE WITH THIS REVIEW IN ACCORDANCE WITH THE CONTRACT DOCUMENTS WITHOUT CHANGE IN THE CONTRACT SUM OR CONTRACT TIME. PROCEEDING WITH THE WORK IN ACCORDANCE WITH THIS REVIEW INDICATES YOUR ACKNOWLEDGEMENT THAT THERE WILL BE NO CHANGE IN THE CONTRACT SUM OR CONTRACT TIME. THE CONTRACTOR IS RESPONSIBLE FOR: DIMENSIONS TO BE CONFIRMED AND CORRELATED AT THE JOBSITE; INFORMATION THAT PERTAINS SOLELY TO THE FABRICATION PROCESSES OR TO THE MEANS, METHODS, TECHNIQUES, SEQUENCES AND PROCEDURES OF CONSTRUCTION; COORDINATION OF THE WORK WITH THAT OF ALL OTHER TRADES AND PERFORMING ALL WORK IN A SAFE AND SATISFACTORY MANNER.

☒ NO EXCEPTIONS TAKEN	☐ FURNISH AS CORRECTED OR NOTED
☐ REJECTED	☐ REVISE AND RESUBMIT
	☐ SUBMIT SPECIFIED ITEM

080000-0008-0 - Guardhouse - Exterior Aluminum Glazing 10.18.19
REVIEWER Natividad Soto DATE 10/21/2019

Miami Dade County Department of Regulatory And Economic Resources - Job Copy

3220001716 - 12/2/2019 11:10:59 AM

Plans.pdf

Examiner

Date Time Stamp

SYMBOLS CODE

INDICATES STOREFRONTS

INDICATES SWING-DOORS

Disp Trade Stamp Name

Karthis Taylor 12/2/2019 7:02:25 AM R FIRE Reference Only

DASH DOOR & GLASS
8800 NW 23rd Street
Miami, FL 33172
O: 305.477.1164
F: 305.477.2502
www.dashdoor.com



PROJECT NAME:
Cooperpillar Miami Distribution
Center South Glendalehouse Renovations

PROJECT LOCATION:
15550 NW 59th Ave.,
Miami Lakes, FL 33044

NO. DATE BY REVISION

Project No:
DD 1910-01


Drawn by: YD

Checked by: SF

Date: 10/04/2019

Scale:

SHEET No:
BE1

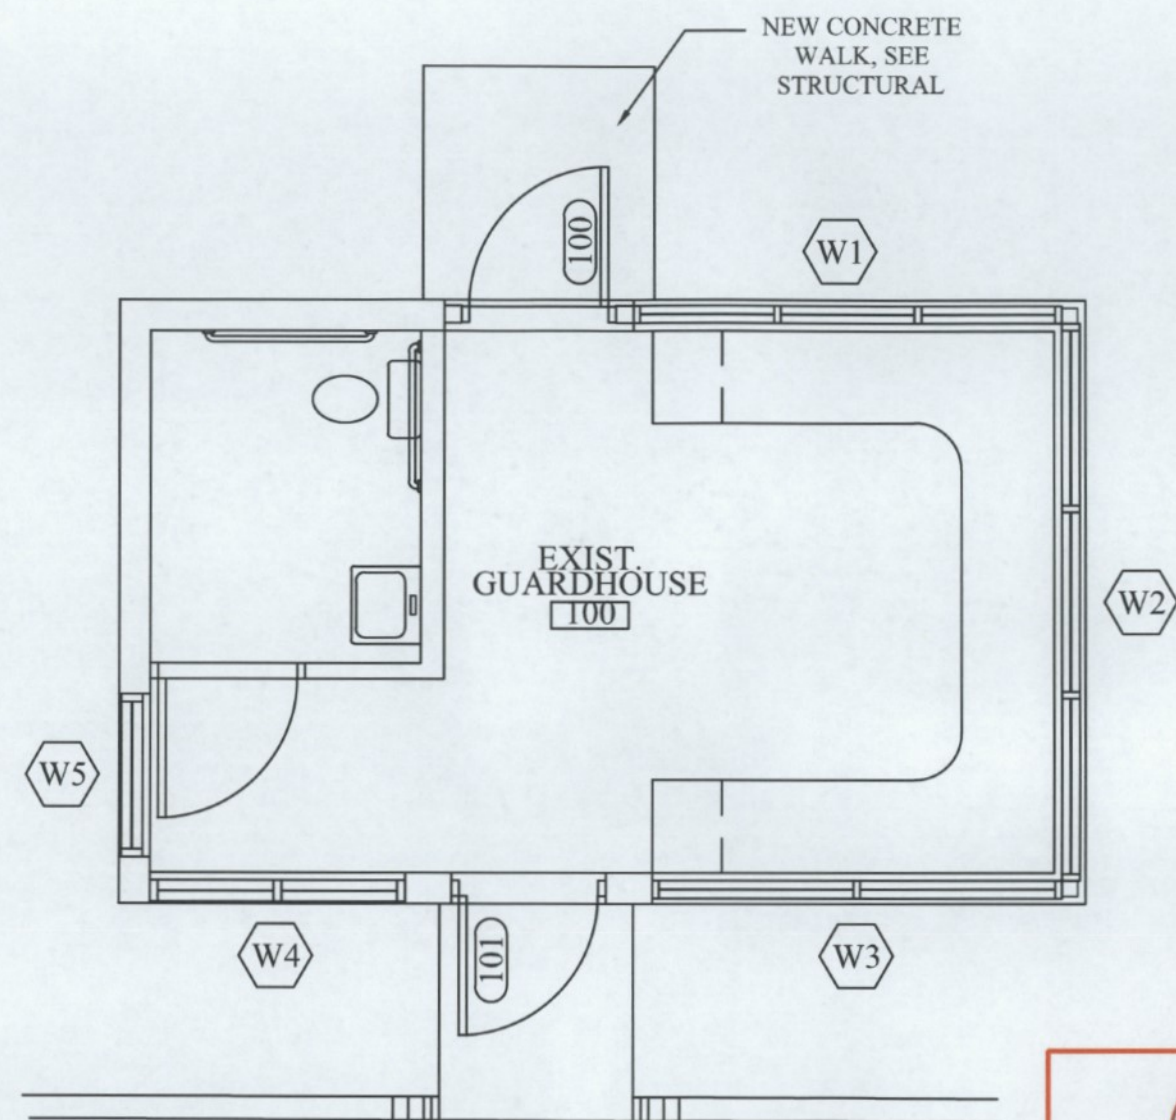

GROUND FLOOR PLAN
SCALE: N.T.S.

SYMBOLS CODE

INDICATES SWING-DOORS


Miami Dade County Department of Regulatory And Economic Resources - Job Copy

3220001716 - 12/2/2019 11:10:59 AM

Plans.pdf

Examiner Date Time Stamp Disp Trade Stamp Name
Karthi Taylor 12/2/2019 7:02:25 AM R FIRE Reference Only

SHOPDRAWINGS CHECKED FOR
STRUCTURAL REQUIREMENTS ONLY

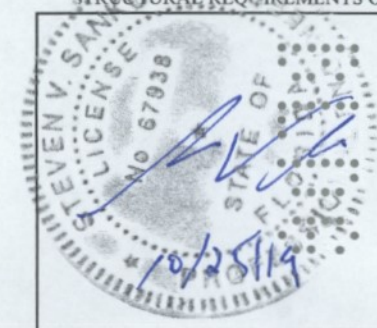

Steven V. Sanko PE, Lic. No. 67938



THIS REVIEW IS ONLY FOR GENERAL CONFORMANCE WITH THE DESIGN CONCEPT AND THE INFORMATION GIVEN IN THE CONSTRUCTION DOCUMENTS. CORRECTIONS OR COMMENTS MADE ON THE SHOP DRAWINGS DURING THIS REVIEW DO NOT RELIEVE THE CONTRACTOR FROM COMPLIANCE WITH THE REQUIREMENTS OF THE PLANS AND SPECIFICATIONS AND APPLICABLE LAWS, CODES AND REGULATIONS. APPROVAL OF A SPECIFIC ITEM SHALL NOT INCLUDE APPROVAL OF AN ASSEMBLY OF WHICH THE ITEM IS A COMPONENT. THE WORK SHALL BE CARRIED OUT IN ACCORDANCE WITH THIS REVIEW IN ACCORDANCE WITH THE CONTRACT DOCUMENTS WITHOUT CHANGE IN THE CONTRACT SUM OR CONTRACT TIME. PROCEEDING WITH THE WORK IN ACCORDANCE WITH THIS REVIEW INDICATES YOUR ACKNOWLEDGEMENT THAT THERE WILL BE NO CHANGE IN THE CONTRACT SUM OR CONTRACT TIME. THE CONTRACTOR IS RESPONSIBLE FOR: DIMENSIONS TO BE CONFIRMED AND CORRELATED AT THE JOBSITE; INFORMATION THAT PERTAINS SOLELY TO THE FABRICATION PROCESSES OR TO THE MEANS, METHODS, TECHNIQUES, SEQUENCES AND PROCEDURES OF CONSTRUCTION; COORDINATION OF THE WORK WITH THAT OF ALL OTHER TRADES AND PERFORMING ALL WORK IN A SAFE AND SATISFACTORY MANNER.

- ☒ NO EXCEPTIONS TAKEN
- ☐ FURNISH AS CORRECTED OR NOTED
- ☐ REJECTED
- ☐ REVISE AND RESUBMIT
- ☐ SUBMIT SPECIFIED ITEM

080000-0008-0 - Guardhouse - Exterior Aluminum Glazing 10.18.19

REVIEWER Natividad Soto DATE 10/21/2019

DASH DOOR & GLASS
8800 NW 2nd Street
Miami, FL 33172
O: 305.477.1164
F: 305.477.2502
www.dashdoor.com



PROJECT NAME:
Calleguilhar Miami Distribution
Center South Guardhouse Renovations


PROJECT LOCATION:
15550 pw 59th Ave
Miami Lakes, FL 33054

NO. REVISION BY DATE

Project No:
DD 1910-01
Drawn by: YD
Checked by: SF
Date: 10/04/2019
Scale:

SHEET No:
FP1

ALL EXISTING RO DIMENSIONS TO BE FIELD VERIFIED PRIOR FABRICATION

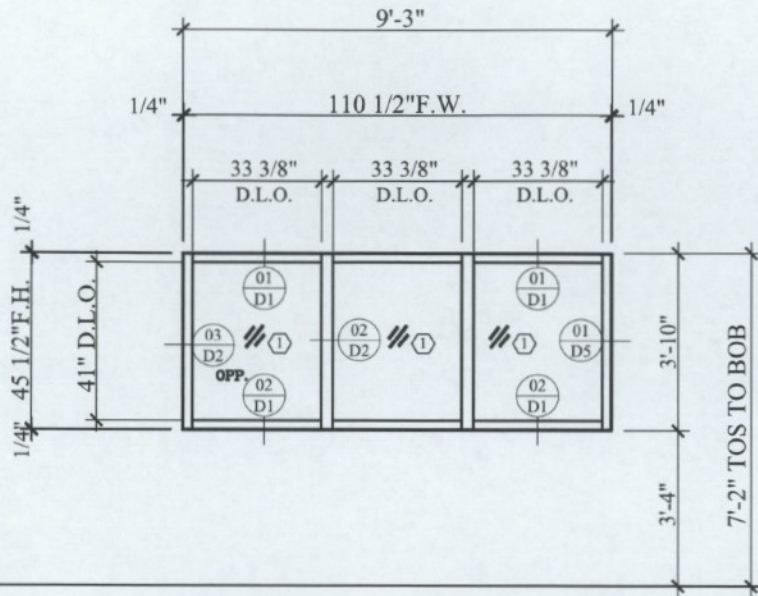


ELEVATION W1

ALDORA ALUMINUM & GLASS
PRODUCTS, INC.
SERIES "FRONT SET" ALUMINUM
WINDOW WALL SYSTEM-L.M.I.
NOA:19-0124.06

FLOOR	# OF FLOORS	QTY FRAMES X FLOOR	TOTAL FRAMES
GROUND FLOOR	1	1	1
TOTAL REQ'D			1

WIND PRESSURE
+ 42.0 PSF
- 54.0 PSF

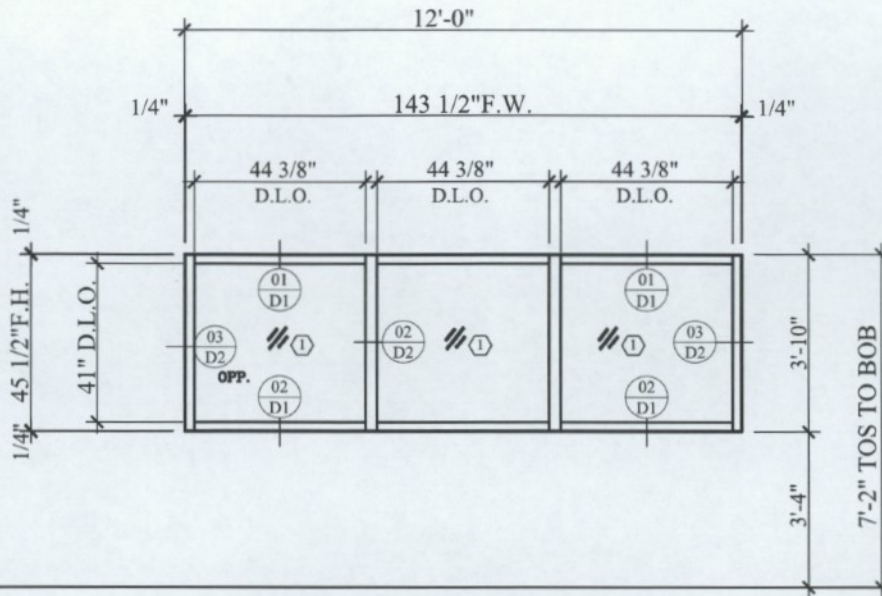


ELEVATION W2

ALDORA ALUMINUM & GLASS
PRODUCTS, INC.
SERIES "FRONT SET" ALUMINUM
WINDOW WALL SYSTEM-L.M.I.
NOA:19-0124.06

FLOOR	# OF FLOORS	QTY FRAMES X FLOOR	TOTAL FRAMES
GROUND FLOOR	1	1	1
TOTAL REQ'D			1

WIND PRESSURE
+ 42.0 PSF
- 54.0 PSF

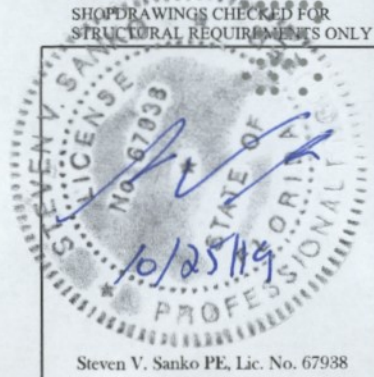

THIS REVIEW IS ONLY FOR GENERAL CONFORMANCE WITH THE DESIGN CONCEPT AND THE INFORMATION GIVEN IN THE CONSTRUCTION DOCUMENTS. CORRECTIONS OR COMMENTS MADE ON THE SHOP DRAWINGS DURING THIS REVIEW DO NOT RELIEVE THE CONTRACTOR FROM COMPLIANCE WITH THE REQUIREMENTS OF THE PLANS AND SPECIFICATIONS AND APPLICABLE LAWS, CODES AND REGULATIONS. APPROVAL OF A SPECIFIC ITEM SHALL NOT INCLUDE APPROVAL OF AN ASSEMBLY OF WHICH THE ITEM IS A COMPONENT. THE WORK SHALL BE CARRIED OUT IN ACCORDANCE WITH THIS REVIEW IN ACCORDANCE WITH THE CONTRACT DOCUMENTS WITHOUT CHANGE IN THE CONTRACT SUM OR CONTRACT TIME. PROCEEDING WITH THE WORK IN ACCORDANCE WITH THIS REVIEW INDICATES YOUR ACKNOWLEDGEMENT THAT THERE WILL BE NO CHANGE IN THE CONTRACT SUM OR CONTRACT TIME. THE CONTRACTOR IS RESPONSIBLE FOR: DIMENSIONS TO BE CONFIRMED AND CORRELATED AT THE JOBSITE. INFORMATION THAT PERTAINS SOLELY TO THE FABRICATION PROCESSES OR TO THE MEANS, METHODS, TECHNIQUES, SEQUENCES AND PROCEDURES OF CONSTRUCTION. COORDINATION OF THE WORK WITH THAT OF ALL OTHER TRADES AND PERFORMING ALL WORK IN A SAFE AND SATISFACTORY MANNER.

- ☒ NO EXCEPTIONS TAKEN ☐ FURNISH AS CORRECTED OR NOTED
☐ REJECTED ☐ REVISE AND RESUBMIT
☐ SUBMIT SPECIFIED ITEM

080000-0008-0 - Guardhouse - Exterior Aluminum Glazing 10.18.19
REVIEWER: Natividad Soto DATE: 10/21/2019

DASH DOOR & GLASS
8800 NW 23rd Street
Miami, FL 33172
O: 305.477.1164
F: 305.477.2502
www.dashdoor.com




PROJECT NAME:
Cipriani Miami Distribution
Center South Guardhouse Renovations
PROJECT LOCATION:
15550 nw 59th Ave.,
Miami Lakes, FL 33014

NO.	DATE	BY	REVISION
1			
2			
SHEET No:
E1

ALL EXISTING RO DIMENSIONS TO BE FIELD VERIFIED PRIOR FABRICATION

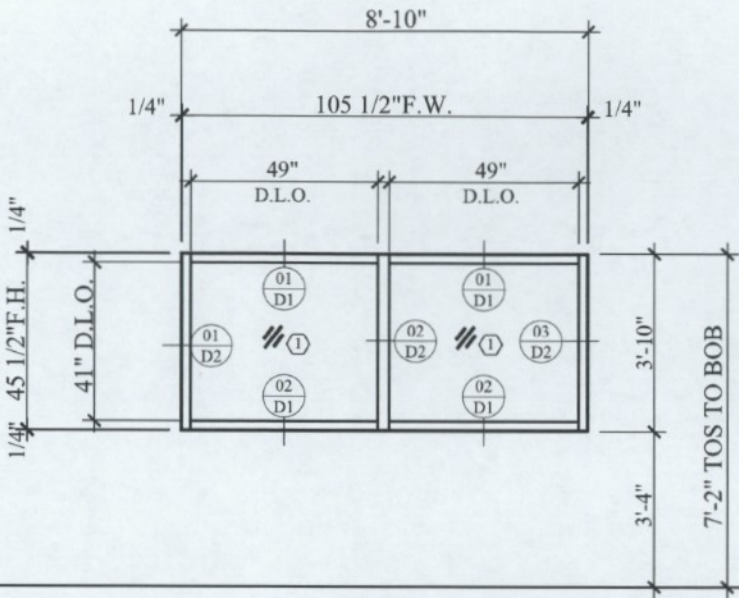


ELEVATION W3

ALDORA ALUMINUM & GLASS
PRODUCTS, INC.
SERIES "FRONT SET" ALUMINUM
WINDOW WALL SYSTEM-L.M.I.
NOA:19-0124.06

FLOOR	# OF FLOORS	QTY FRAMES X FLOOR	TOTAL FRAMES
GROUND FLOOR	1	1	1
TOTAL REQ'D			1

WIND PRESSURE
+ 42.0 PSF
- 54.0 PSF

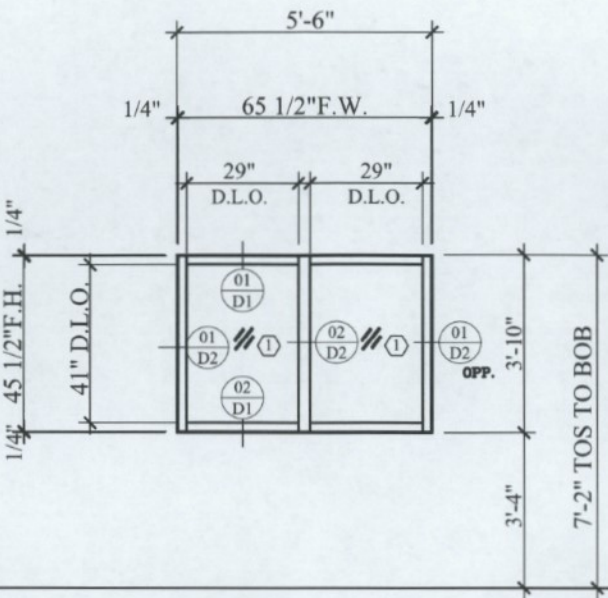


ELEVATION W4

ALDORA ALUMINUM & GLASS
PRODUCTS, INC.
SERIES "FRONT SET" ALUMINUM
WINDOW WALL SYSTEM-L.M.I.
NOA:19-0124.06

FLOOR	# OF FLOORS	QTY FRAMES X FLOOR	TOTAL FRAMES
GROUND FLOOR	1	1	1
TOTAL REQ'D			1

WIND PRESSURE
+ 42.0 PSF
- 54.0 PSF

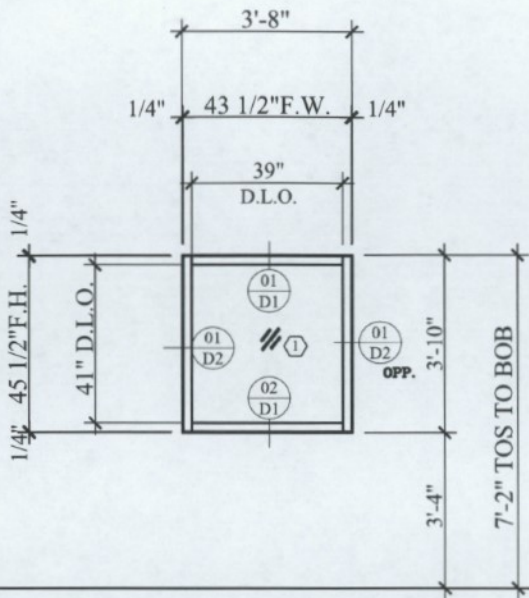

ELEVATION W4


ALDORA ALUMINUM & GLASS
PRODUCTS, INC.
SERIES "FRONT SET" ALUMINUM
WINDOW WALL SYSTEM-L.M.I.
NOA:19-0124.06

FLOOR	# OF FLOORS	QTY FRAMES X FLOOR	TOTAL FRAMES
GROUND FLOOR	1	1	1
TOTAL REQ'D			1

WIND PRESSURE
+ 42.0 PSF
- 54.0 PSF

ELEV.
T.O. SLAB

SHOPDRAWINGS CHECKED FOR
STRUCTURAL REQUIREMENTS ONLY

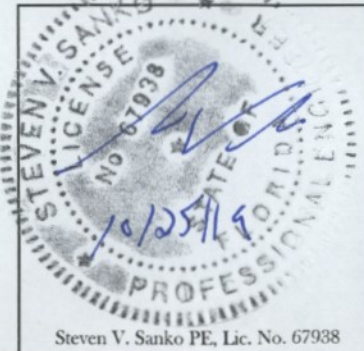

THIS REVIEW IS ONLY FOR GENERAL CONFORMANCE WITH THE DESIGN CONCEPT AND THE INFORMATION GIVEN IN THE CONSTRUCTION DOCUMENTS. CORRECTIONS OR COMMENTS MADE ON THE SHOP DRAWINGS DURING THIS REVIEW DO NOT RELIEVE THE CONTRACTOR FROM COMPLIANCE WITH THE REQUIREMENTS OF THE PLANS AND SPECIFICATIONS AND APPLICABLE LAWS, CODES AND REGULATIONS. APPROVAL OF A SPECIFIC ITEM SHALL NOT INCLUDE APPROVAL OF AN ASSEMBLY OF WHICH THE ITEM IS A COMPONENT. THE WORK SHALL BE CARRIED OUT IN ACCORDANCE WITH THE REVIEW IN ACCORDANCE WITH THE CONTRACT DOCUMENTS WITHOUT CHANGE IN THE CONTRACT SUM OR CONTRACT TIME. PROCEEDING WITH THE WORK IN ACCORDANCE WITH THIS REVIEW INDICATES YOUR ACKNOWLEDGEMENT THAT THERE WILL BE NO CHANGE IN THE CONTRACT SUM OR CONTRACT TIME. THE CONTRACTOR IS RESPONSIBLE FOR DIMENSIONS TO BE CONFIRMED AND CORRELATED AT THE JOBSITE. INFORMATION THAT PERTAINS SOLELY TO THE FABRICATION PROCESS OR TO THE MEANS, METHODS, TECHNIQUES, SEQUENCES AND PROCEDURES OF CONSTRUCTION, COORDINATION OF THE WORK WITH THAT OF ALL OTHER TRADES AND PERFORMING ALL WORK IN A SAFE AND SATISFACTORY MANNER.

☒ NO EXCEPTIONS TAKEN ☐ FURNISH AS CORRECTED OR NOTED
☐ REJECTED ☐ REVISE AND RESUBMIT
☐ SUBMIT SPECIFIED ITEM

080000-0008-0 - Guardhouse - Exterior Aluminum Glazing 10.18.19
REVIEWER: Natividad Soto DATE: 10/21/2019

DASH DOOR & GLASS
8800 NW 2nd Street
Miami, FL 33172
O: 305.477.1164
F: 305.477.2502
www.dashdoor.com



PROJECT NAME:
Cafepillar Miami Distribution
Center South Guardhouse Renovations

PROJECT LOCATION:
15550 nw 59th Ave.,
Miami Lakes, FL 33014

NO.

DATE

BY

REVISION

Project No:
DD 1910-01

Drawn by:
YD

Checked by:
SF

Date:
10/04/2019

Scale:

SHEET No:
E2

Miami Dade County Department of Regulatory And Economic Resources - Job Copy
32200001716 - 12/2/2019 11:10:59 AM

Plans.pdf


Examiner

Date Time Stamp

Disp. Trade Stamp Name

Karthis Taylor 12/2/2019 7:02:25 AM R FIRE Reference Only

ALL EXISTING RO DIMENSIONS TO BE FIELD VERIFIED PRIOR FABRICATION

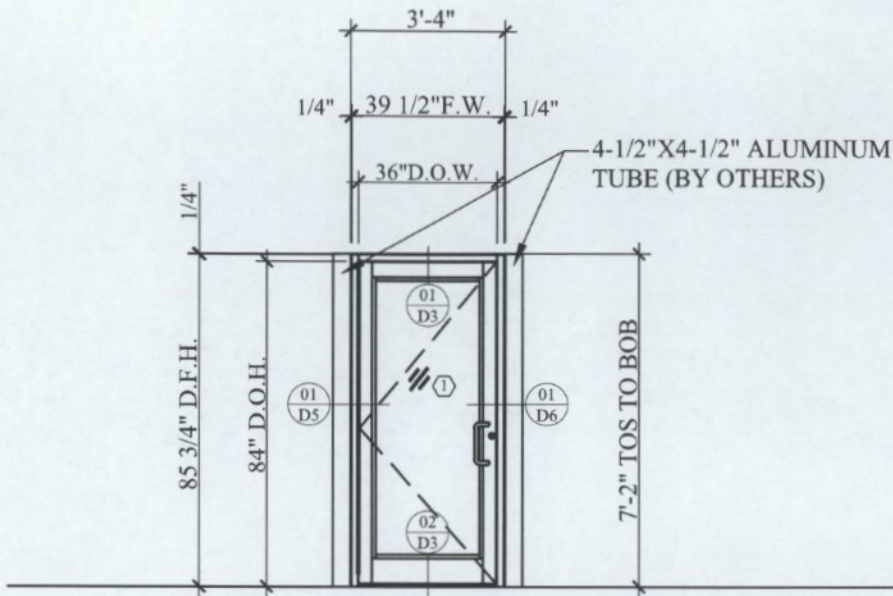

ELEVATION 100

DOOR 100


ALDORA ALUMINUM & GLASS
PRODUCTS, INC.

SERIES "SUMMIT" OUTSWING
ALUMINUM ENTRANCE DOOR W/VO
TRANSOM - L.M.I.
NOA: 17-0926.16

DOOR HARDWARE SCHEDULE (100 & 101):
(DOOR HARDWARE TO COMPLY WITH NOA:17-0926.16)
-(1) CONTINUOUS ALUMINUM GEARED HINGE, PEMKO FM-SLI
-(1) THREE POINT LOCK SYSTEM, SERIES 2222, REGENT HARDWARE, RADIUS FACEPLATE, CL FINISH
-(2) DOOR PULL, 1" ROUND, IVES 8190 EZHD 10"STD
-(1) OVERHEAD SURFACE MOUNTED LCN 4021 HEAVY DUTY CLOSER
- (1) ADA THRESHOLD
(DOORS WITH WATER RESISTANT COMPONENTS APPROVED FOR INSTALLATIONS WHERE WATER INFILTRATION RESISTANCE IS REQUIRED.)

FLOOR	# OF FLOORS	QTY FRAMES X FLOOR	TOTAL FRAMES
GROUND FLOOR	1	1	1
TOTAL REQ'D			1

WIND PRESSURE

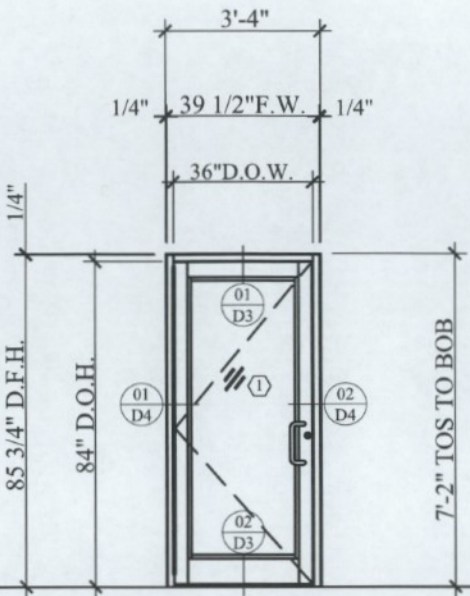

ELEVATION 101

DOOR 101

ALDORA ALUMINUM & GLASS
PRODUCTS, INC.

SERIES "SUMMIT" OUTSWING
ALUMINUM ENTRANCE DOOR W/VO
TRANSOM - L.M.I.
NOA: 17-0926.16

FLOOR	# OF FLOORS	QTY FRAMES X FLOOR	TOTAL FRAMES
GROUND FLOOR	1	1	1
TOTAL REQ'D			1

WIND PRESSURE

+ 42.0 PSF
- 54.0 PSF

ELEV.
T.O. SLAB

SHOPDRAWINGS CHECKED FOR
STRUCTURAL REQUIREMENTS ONLY



Steven V. Sanko PE, Lic. No. 67938



THIS REVIEW IS ONLY FOR GENERAL CONFORMANCE WITH THE DESIGN CONCEPT AND THE INFORMATION GIVEN IN THE CONSTRUCTION DOCUMENTS. CORRECTIONS OR COMMENTS MADE ON THE SHOP DRAWINGS DURING THIS REVIEW DO NOT RELIEVE THE CONTRACTOR FROM COMPLIANCE WITH THE REQUIREMENTS OF THE PLANS AND SPECIFICATIONS AND APPLICABLE LAWS, CODES AND REGULATIONS. APPROVAL OF A SPECIFIC ITEM SHALL NOT INCLUDE APPROVAL OF AN ASSEMBLY OF WHICH THE ITEM IS A COMPONENT. THE WORK SHALL BE CARRIED OUT IN ACCORDANCE WITH THIS REVIEW IN ACCORDANCE WITH THE CONTRACT DOCUMENTS WITHOUT CHANGE IN THE CONTRACT SUM OR CONTRACT TIME. PROCEEDING WITH THE WORK IN ACCORDANCE WITH THIS REVIEW INDICATES YOUR ACKNOWLEDGEMENT THAT THERE WILL BE NO CHANGE IN THE CONTRACT SUM OR CONTRACT TIME. THE CONTRACTOR IS RESPONSIBLE FOR DIMENSIONS TO BE CONFIRMED AND CORRELATED BY THE JOBSITE INFORMATION THAT PERTAINS SOLELY TO THE FABRICATION PROCESSES OR TO THE MEANS, METHODS, TECHNIQUES, SEQUENCES AND PROCEDURES OF CONSTRUCTION. COORDINATION OF THE WORK WITH THAT OF ALL OTHER TRADES AND PERFORMING ALL WORK IN A SAFE AND SATISFACTORY MANNER.

☒ NO EXCEPTIONS TAKEN ☐ FURNISH AS CORRECTED OR NOTED
☐ REJECTED ☐ REVISE AND RESUBMIT
☐ SUBMIT SPECIFIED ITEM

080000-0008-0 - Guardhouse - Exterior Aluminum Glazing 10.18.19
REVIEWER: Natividad Soto DATE: 10/21/2019

DASH DOOR & GLASS
8000 NW 23rd Street
Miami, FL 33172
O: 305.477.1164
F: 305.477.2502
www.dashdoor.com



PROJECT NAME:
Caterpillar Miami Distribution
Center South Chardhouse Renovations

PROJECT LOCATION:
15550 nw 59th Ave.,
Miami Lakes, FL 33014

NO. DATE BY REVISION

Project No: DD 1910-01

Drawn by: YD

Checked by: SF

Date: 10/04/2019

Scale:

SHEET No:

E3

Miami Dade County Department of Regulatory and Economic Resources - Job Copy

3220001716 - 12/2/2019 11:10:59 AM

Plans.pdf

Examiner

Date Time Stamp

Disp. Trade Stamp Name

Karthis Taylor 12/2/2019 7:02:25 AM R FIRE Reference Only

STEVEN V. SANKO
LICENSE
NO. 61548
STATE OF FLORIDA
PROFESSIONAL ENGINEER
10/25/14

DASH DOOR & GLASS
8800 NW 23rd Street
Miami, FL 33172
O: 305.477.1164
F: 305.477.2502
www.dashdoor.com



DASH
DOOR &
GLASS

PROJECT NAME: Caterpillar Miami Distribution Center South Guardhouse Renovations

PROJECT LOCATION:
15550 NW 50th Ave

REVISION

BY

TE

ON

Project No: DD 1910-0

Drawn by:	YD
-----------	----

Checked by:	SA
Date:	10/04/2

SHEET No:

D1

SCALE: 6"=1'-0"

INTERIOR FINISH AND
SILICONE
(BY OTHERS) (TYP.)

1/4" Ø ULTRACON BY "ELCO"
W/ 1-3/4" EMBED INTO CONCRETE
& 2-1/2" MINIMUM EDGE
DISTANCE.
CLUSTER OF (2) ANCHORS AT
JAMBS & EACH SIDE OF
MULLIONS @ 3" O.C. 1ST @ 4-1/2"
MAX. FROM ENDS AND 3" MAX.
FROM MULLIONS C.L. W/ 10" O.C.
MAX. BALANCE

1/4" Ø ULTRACON BY "ELCO"
W/ 1-3/4" EMBED INTO CONCRETE &
2-1/2" MINIMUM EDGE DISTANCE.
CLUSTER OF (2) ANCHORS AT
JAMBS & EACH SIDE OF MULLIONS
@ 3" O.C. 1ST @ 4-1/2" MAX. FROM
ENDS AND 3" MAX. FROM MULLIONS
C.L. W/ 10" O.C. MAX. BALANCE

INTERIOR FINISH AND
SILICONE
(BY OTHERS) (TYP.)

SCALE: 6"=1'-0"

ALDORA ALUMINUM &
GLASS PRODUCTS INC.
"FRONT SET" ALUMINUM
WINDOW WALL
SYSTEM-L.M.I.

SMI-G13
SPACER

1/2" GLASS
RITE
SILICONE
DOW CORNING CWS
TREMCO TREMSIL 600
DOW CORNING 899

SMI-G01
INTERIOR
GASKET

1/4"X1-1/4"X4"
SETTING BLOCK
AT $\frac{1}{4}$ POINTS

TYP. L.M.I. DETAIL
FOR SERIES "FRONT SET"



THIS REVIEW IS ONLY FOR GENERAL CONFORMANCE WITH THE DESIGN CONCEPT AND THE INFORMATION GIVEN IN THE CONSTRUCTION DOCUMENTS. CORRECTIONS OR COMMENTS MADE ON THIS REVIEW DURING THE REVIEW DO NOT RELIEVE THE CONTRACTOR FROM COMPLIANCE WITH THE REQUIREMENTS OF THE PLANS AND SPECIFICATIONS AND APPLICABLE LAWS, CODES AND REGULATIONS. APPROVAL OF A SPECIFIC ITEM SHALL NOT INCLUDE APPROVAL OF AN ASSEMBLY OF WHICH THE ITEM IS A COMPONENT. THE WORK SHALL BE CARRIED OUT IN ACCORDANCE WITH THIS REVIEW IN ACCORDANCE WITH THE CONTRACT DOCUMENTS WITHOUT CHANGE IN THE CONTRACT SUM OR CONTRACT TIME. PROCEEDING WITH THE WORK IN ACCORDANCE WITH THIS REVIEW INDICATES YOUR ACKNOWLEDGEMENT THAT THERE WILL BE NO CHANGE IN THE CONTRACT SUM OR CONTRACT TIME. THE CONTRACTOR IS RESPONSIBLE FOR DIMENSIONS AND TOLERANCES OF THE WORK. THE REVIEW DOES NOT INCLUDE, BUT PERTAINS TO, THE FABRICATION PROCESSES OR TO THE MEANS, METHODS, TECHNIQUES, SEQUENCES AND PROCEDURES OF CONSTRUCTION. COORDINATION OF THE WORK WITH THAT OF ALL OTHER TRADES AND PERFORMING ALL WORK IN A SAFE AND SATISFACTORY MANNER.

☒ NO EXCEPTIONS TAKEN

☐ FURNISH AS CORRECTED OR NOTED☐ REJECTED☐ SUBMIT SPECIFIED ITEM

080000-0008-0 - Guardhouse - Exterior Aluminum Glazing 10.18.19

REVIEWER Natividad Soto

DATE 10/21/2019

Miami Dade County Department of Regulatory And Economic Resources - Job Copy

3220001716 - 12/2/2019 11:10:59 AM

Plains.pdf

Examiner

Karthi Taylor

12/2/2019 11:10:59

STUCCO BY
OTHERS (TYP.)



Date Time Stamp

12/2/2019 7:00

EXISTING
CONCRETE


Disp. Trade Stamp Name

R 4 FIRE Reference On

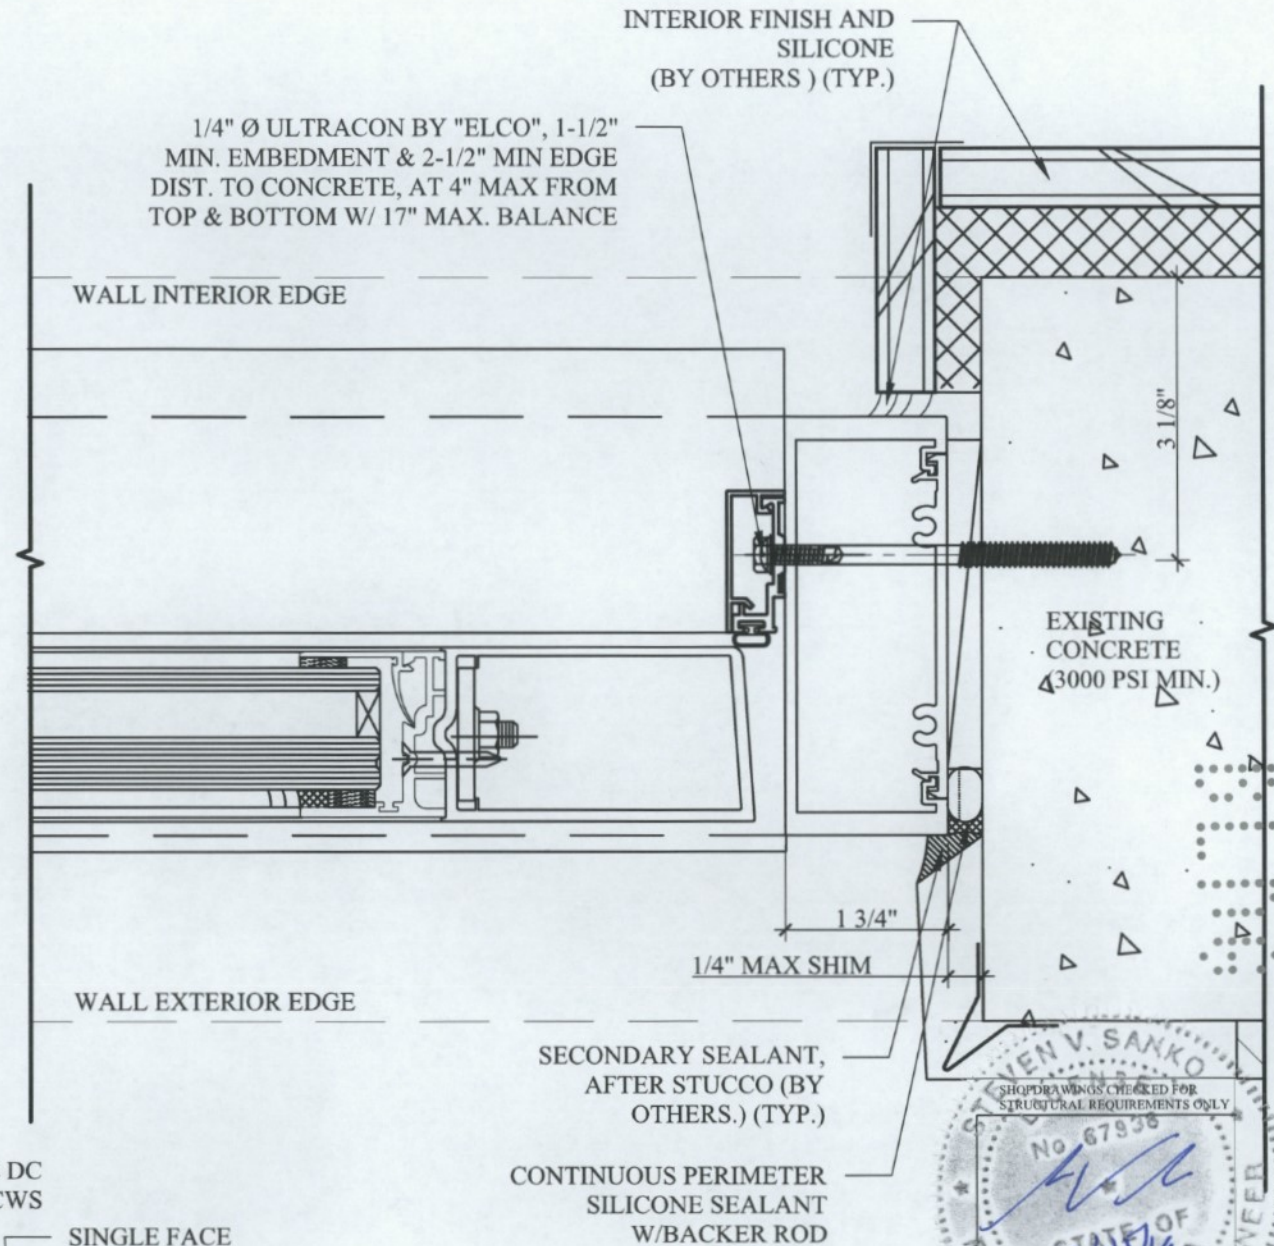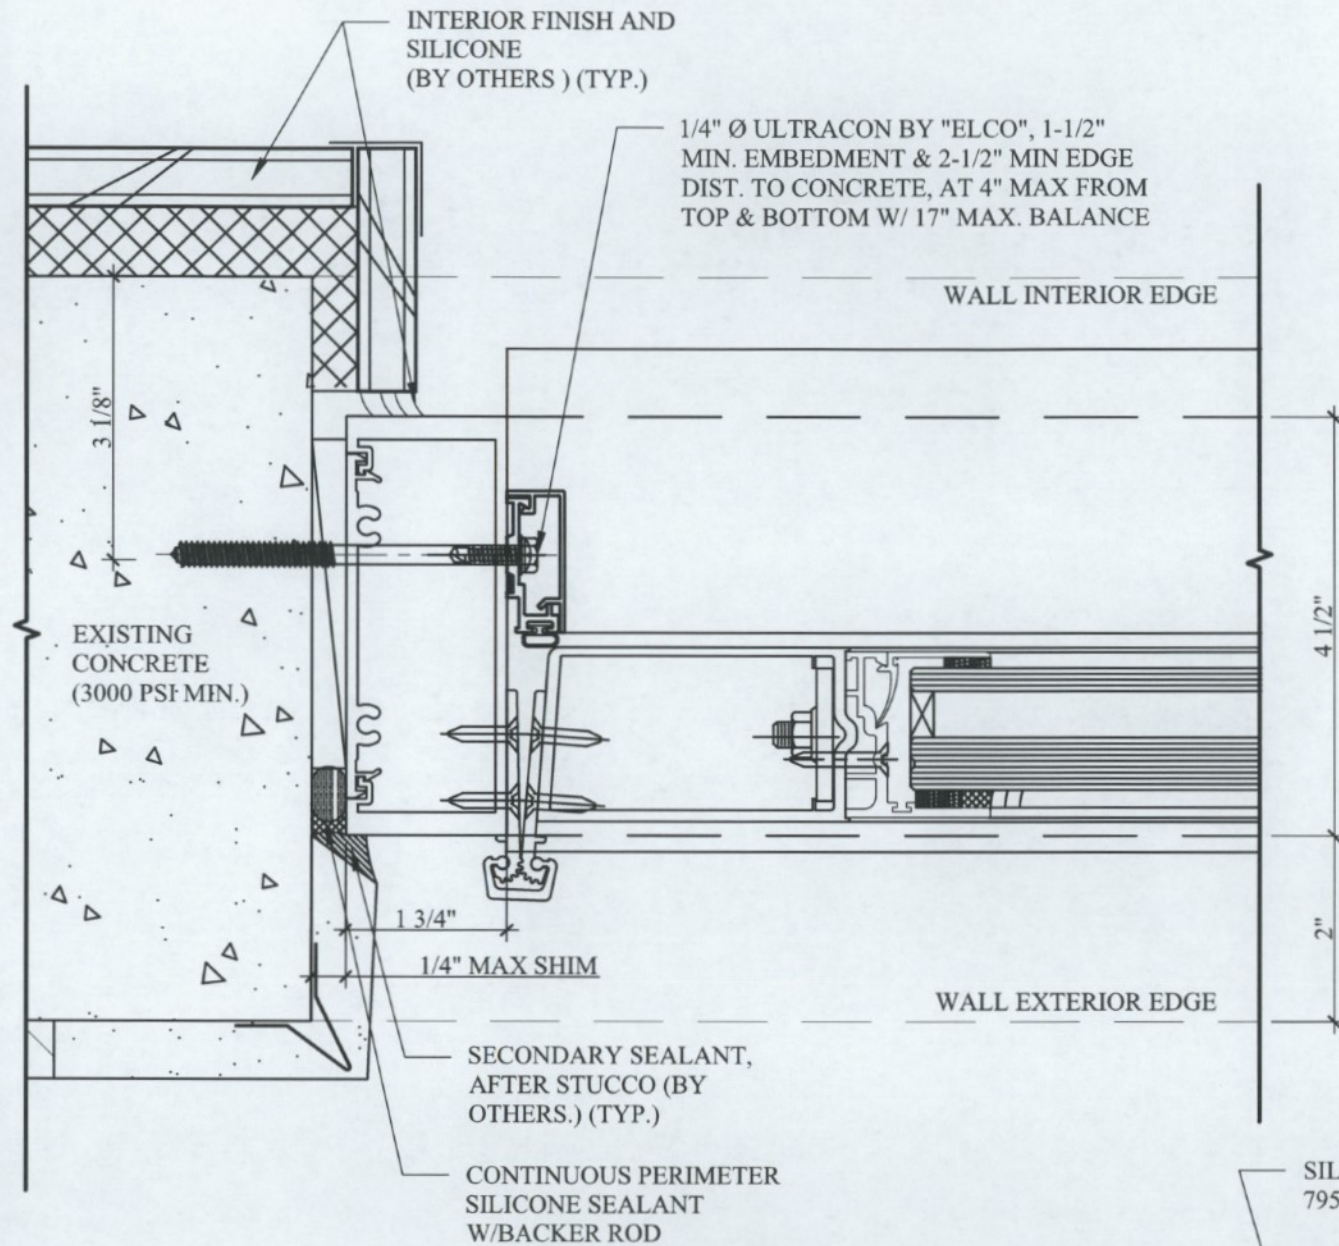

SILICONE DC 795/ 995/ CWS

SINGLE FACE TAPE SMIG11

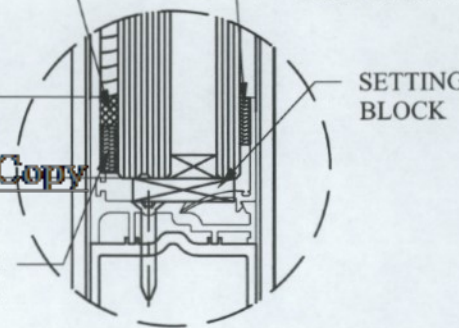

TYP. GLAZING DETAIL
SERIES "SUMMIT"

DETAIL-01

SCALE: 6"=1'-0"

ALDORA ALUMINUM & GLASS PRODUCTS, INC.
SERIES "SUMMIT" ALUMINUM
ENTRANCE DOOR W/O
TRANSOM-L.M.I.

DETAIL-02

SCALE: 6"=1'-0"

ALDORA ALUMINUM & GLASS PRODUCTS, INC.
SERIES "SUMMIT" ALUMINUM
ENTRANCE DOOR W/O
TRANSOM-L.M.I.



FERGUSON GLASGOW SCHUSTER SOTO, INC.

THIS REVIEW IS ONLY FOR GENERAL CONFORMANCE WITH THE DESIGN CONCEPT AND THE INFORMATION GIVEN IN THE CONSTRUCTION DOCUMENTS. CORRECTIONS OR COMMENTS MADE ON THE SHOP DRAWINGS DURING THIS REVIEW DO NOT RELIEVE THE CONTRACTOR FROM COMPLIANCE WITH THE REQUIREMENTS OF THE PLANS AND SPECIFICATIONS AND APPLICABLE LAWS, CODES AND REGULATIONS. APPROVAL OF A SPECIFIC ITEM SHALL NOT INCLUDE APPROVAL OF AN ASSEMBLY OF WHICH THE ITEM IS A COMPONENT. THE WORK SHALL BE CARRIED OUT IN ACCORDANCE WITH THIS REVIEW IN ACCORDANCE WITH THE CONTRACT DOCUMENTS WITHOUT CHANGE IN THE CONTRACT SUM OR CONTRACT TIME. PROCEEDING WITH THE WORK IN ACCORDANCE WITH THIS REVIEW INDICATES YOUR ACKNOWLEDGEMENT THAT THERE WILL BE NO CHANGE IN THE CONTRACT SUM OR CONTRACT TIME. THE CONTRACTOR IS RESPONSIBLE FOR DIMENSIONS TO BE CONFIRMED AND CORRELATED AT THE JOBSITE. INFORMATION THAT PERTAINS SOLELY TO THE FABRICATION PROCESSES OR TO THE MEANS, METHODS, TECHNIQUES, SEQUENCES AND PROCEDURES OF CONSTRUCTION, COORDINATION OF THE WORK WITH THAT OF ALL OTHER TRADES AND PERFORMING ALL WORK IN A SAFE AND SATISFACTORY MANNER.

☒ NO EXCEPTIONS TAKEN ☐ FURNISH AS CORRECTED OR NOTED

☐ REJECTED ☐ REVISE AND RESUBMIT

☐ SUBMIT SPECIFIED ITEM

080000-0008-0 - Guardhouse - Exterior Aluminum Glazing 10.18.19
REVIEWER Natividad Soto DATE 10/21/2019

DASH DOOR & GLASS
8800 NW 23rd Street
Miami, FL 33172
O: 305.477.1164
F: 305.477.2502
www.dashdoor.com



PROJECT NAME:
Caterpillar Miami Distribution
Center South Guardhouse Renovations

PROJECT LOCATION:
15550 NW 59th Ave.,
Miami Lakes, FL 33013

NO.	DATE	BY	REVISION

Project No: DD 1910-01

Drawn by: YD

Checked by: SF

Date: 10/04/2019

Scale:

SHEET No: D4

Miami Dade County Department of Regulatory And Economic Resources - Job Copy

3220001716 - 12/2/2019 11:10:59 AM


Plans.pdf

Examiner: Karthis Taylor

Date Time Stamp: 12/2/2019 7:02:25 AM

Disp. Trade Stamp Name: R

FIRE Reference Only

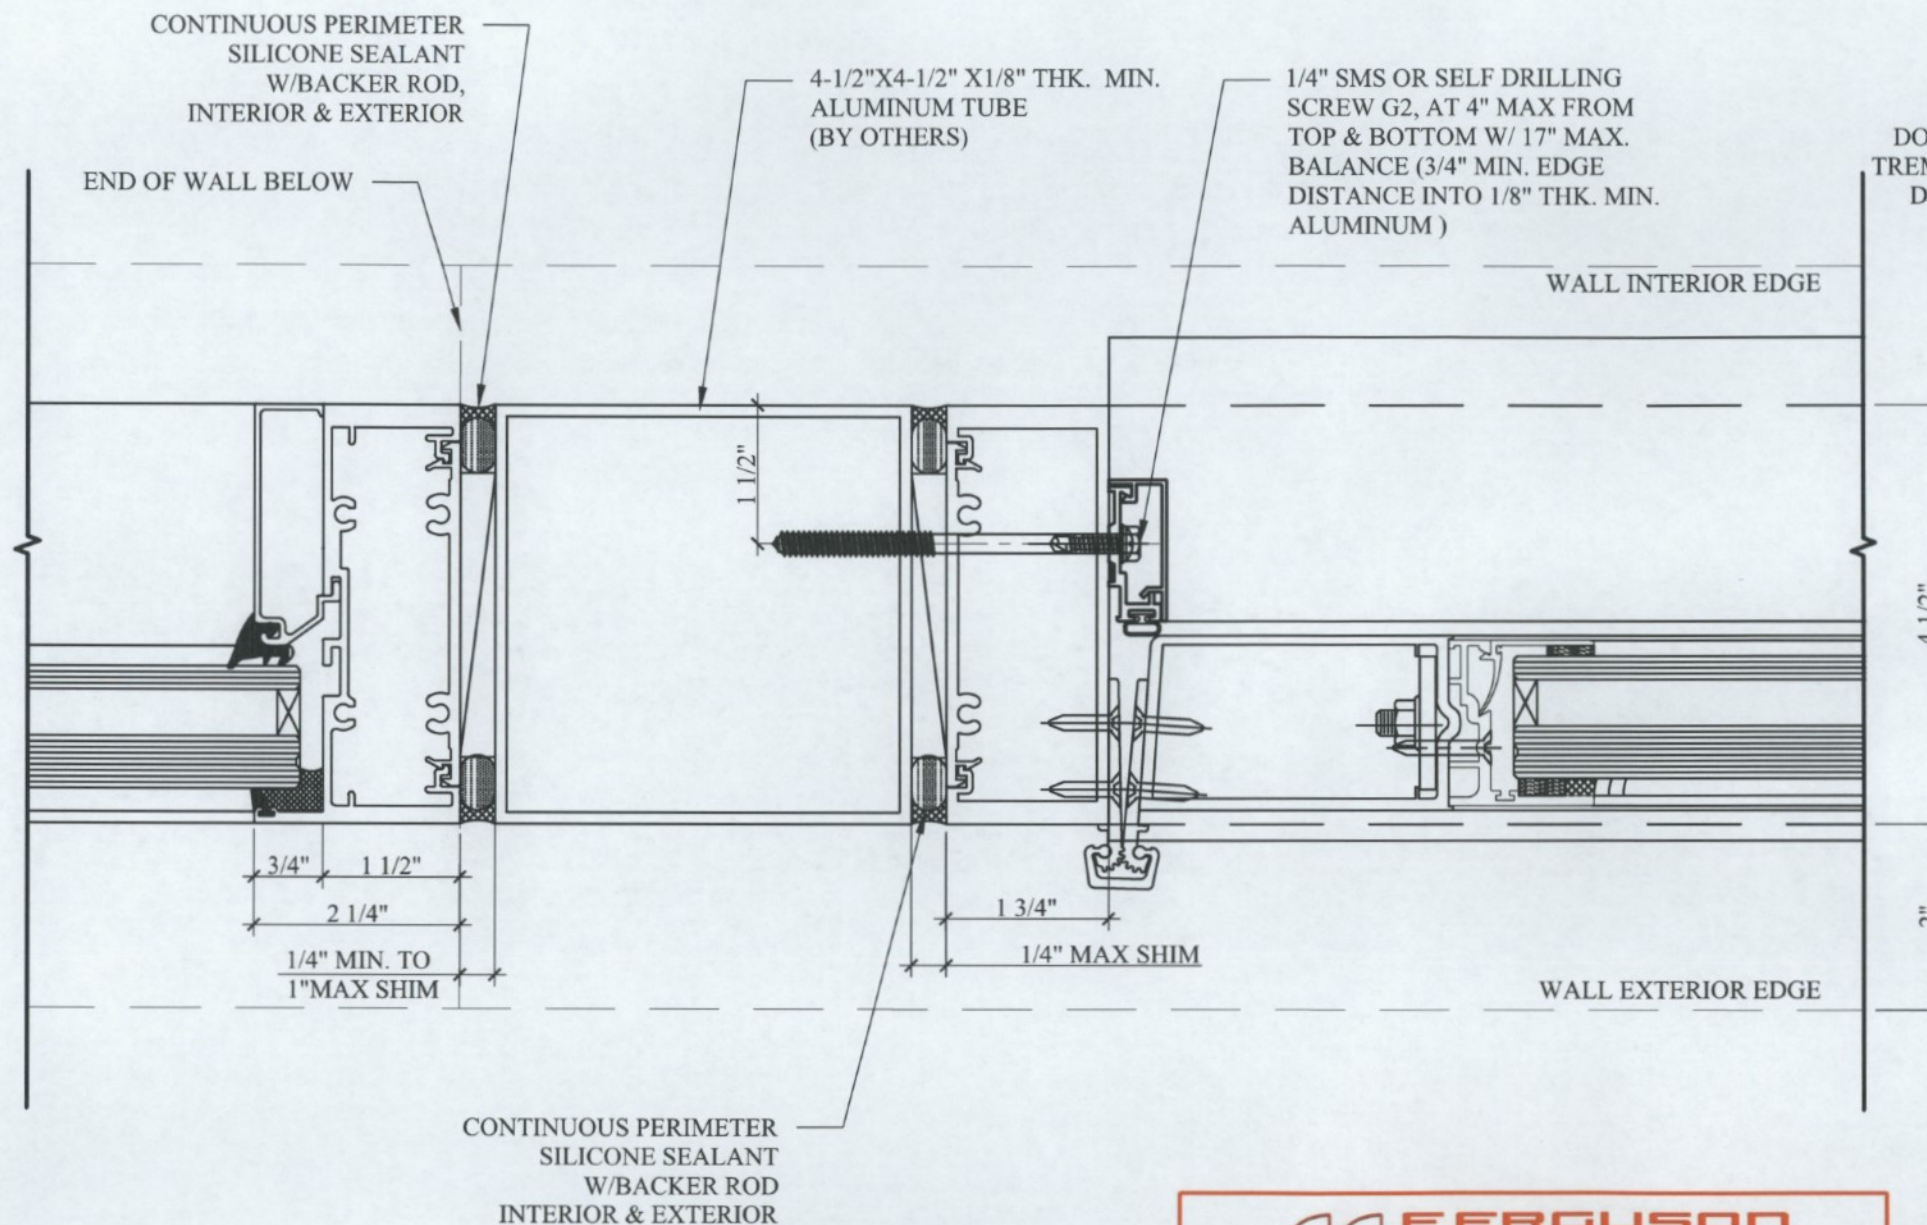

DETAIL-01

SCALE: 6"=1'-0"

ALDORA ALUMINUM &
GLASS PRODUCTS INC.
FRONT SET ALUMINUM

WINDOW WALL
SYSTEM-L.M.I.

SERIES "SUMMIT" ALUMINUM
FINANCE DOOR W/O
TRANSOM-L.M.I.



THIS REVIEW IS ONLY FOR GENERAL CONFORMANCE WITH THE DESIGN CONCEPT AND THE INFORMATION GIVEN IN THE CONSTRUCTION DOCUMENTS. CORRECTIONS OR COMMENTS MADE ON THE SHOP DRAWINGS DURING THIS REVIEW DO NOT RELIEVE THE CONTRACTOR FROM COMPLIANCE WITH THE REQUIREMENTS OF THE PLANS AND SPECIFICATIONS AND APPLICABLE LAWS, CODES AND REGULATIONS. APPROVAL OF A SPECIFIC ITEM SHALL NOT INCLUDE APPROVAL OF AN ASSEMBLY OF WHICH THE ITEM IS A COMPONENT. THE WORK SHALL BE CARRIED OUT IN ACCORDANCE WITH THIS REVIEW IN ACCORDANCE WITH THE CONTRACT DOCUMENTS WITHOUT CHANGE IN THE CONTRACT SUM OR CONTRACT TIME. PROCEEDING WITH THE WORK IN ACCORDANCE WITH THIS REVIEW INDICATES YOUR ACKNOWLEDGEMENT THAT THERE WILL BE NO CHANGE IN THE CONTRACT SUM OR CONTRACT TIME. THE CONTRACTOR IS RESPONSIBLE FOR: DIMENSIONS TO BE CONFIRMED AND CORRELATED AT THE JOBSITE; INFORMATION THAT PERTAINS SOLELY TO THE FABRICATION PROCESSES OR TO THE MEANS, METHODS, TECHNIQUES, SEQUENCES AND PROCEDURES OF CONSTRUCTION; COORDINATION OF THE WORK WITH THAT OF ALL OTHER TRADES AND PERFORMING ALL WORK IN A SAFE AND SATISFACTORY MANNER.

- | | |
|---|--|
| ☒ NO EXCEPTIONS TAKEN | ☐ FURNISH AS CORRECTED OR NOTED |
| ☐ REJECTED | ☐ REVISE AND RESUBMIT |
| | ☐ SUBMIT SPECIFIED ITEM |

080000-0008-0 - Guardhouse - Exterior Aluminum Glazing 10.18.19

REVIEWER Natividad Soto

DATE 10/21/2019

SILICONE
DOW CORNING CWS
TREMCO TREMSIL 600
DOW CORNING 899

1/2" GLASS
BITE

SMI-G13
SPACER

SMI-G01
INTERIOR
GASKET

1/4"X1-1/4"X4"
SETTING BLOCK
AT 1/4 POINTS

TYP. L.M.I. DETAIL
FOR SERIES "FRONT SET"

SILICONE DC
795/ 995/ CWS

SINGLE FACE
TAPE SMIG11

SETTING
BLOCK

7/8" GLASS
BITE

DOUBLE FACE
TAPE SMIG12

TYP. GLAZING DETAIL
SERIES "SUMMIT"

SHOP DRAWINGS CHECKED FOR
STRUCTURAL REQUIREMENTS ONLY



Steven V. Sanko PE, Lic. No. 67938

DASH DOOR & GLASS
8800 NW 23rd Street
Miami, FL 33172
Phone: 305.477.1100
Fax: 305.477.2502
www.dashdoor.com



PROJECT NAME:
Cape Coral Miami Distribution
Center South Cityhouse Renovations

PROJECT LOCATION:
15550 nw 59th Ave.,
Miami Lakes, FL 33054

REVISION

DATE

NO.

Project No:

DD 1910-01

Drawn by: YD

Checked by: SF

Date: 10/04/2019

Scale:

SHEET No:
D5

Miami Dade County Department of Regulatory And Economic Resources Job Copy

3220001716 - 12/2/2019 11:10:59 AM

Plans.pdf

Examiner

Date Time Stamp

Disp. Trade Stamp Name

Karthis Taylor 12/2/2019 7:02:25 AM R FIRE Reference Only



AUTOMATIC DOORS / GLASS & GLAZING / ACCESS CONTROL / CONTRACT HARDWARE
CC # DADE: 02E000932 - 02BS00932 BROWARD: 04-11173-G
7801 NW 29 STREET, MIAMI FL. 33122. PHONE (305) 477-1164 FAX (305) 477-2502
WWW.DASHDOOR.COM

November 21, 2019
Miami Dade County
Fire Department

Process #: M2020001716

REMARK:

1. Provide separate one page floor plan
2. Indicate Occupancy

RESPONSE:

Please see attached Floor Plan Stating Occupancy (originally submitted with Master Permit).

Thank you for your assistance.

Sincerely,

Paola Cancian

Miami Dade County Department of Regulatory And Economic Resources - Job Copy


3220001716 - 12/2/2019 11:10:59 AM

Responses to Comments rev 19-11-25.pdf

Examiner Date Time Stamp Dept. Trade Stamp Name:

Kathia Taylor 12/2/2019 6:59:40 AM A FIRE Approved

FBC ALTERATION LEVEL 2
OCCUPANCY CLASSIFICATION- BUSINESS 'GROUP B'
PROJECT AREA- 228 SF.

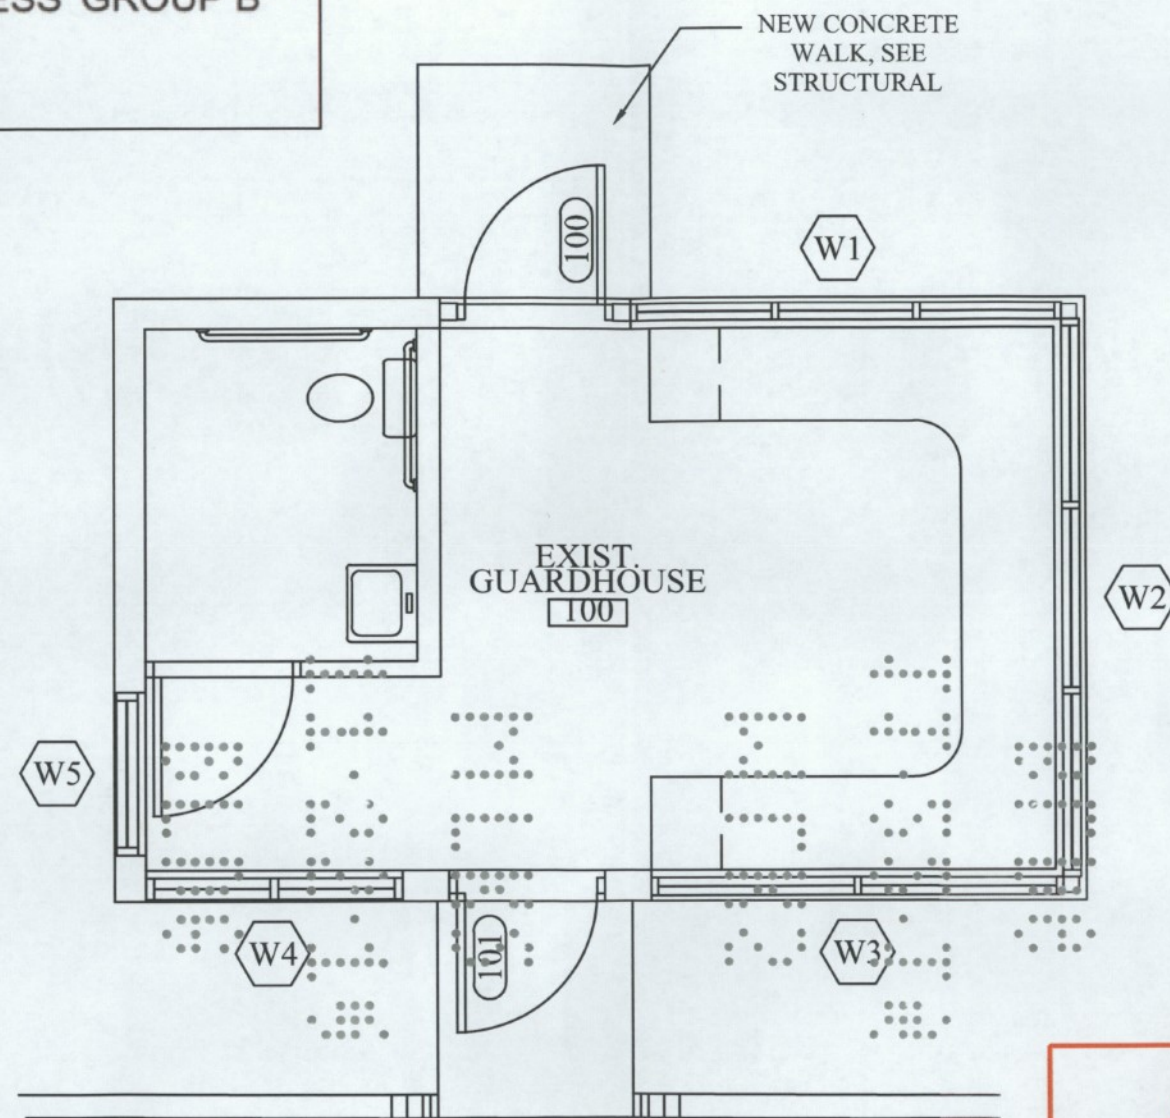

SHOPDRAWINGS CHECKED FOR
STRUCTURAL REQUIREMENTS ONLY



Steven V. Sanko PE, Lic. No. 67938



THIS REVIEW IS ONLY FOR GENERAL CONFORMANCE WITH THE DESIGN CONCEPT AND THE INFORMATION GIVEN IN THE CONSTRUCTION DOCUMENTS. CORRECTIONS OR COMMENTS MADE ON THE SHOP DRAWINGS DURING THIS REVIEW DO NOT RELIEVE THE CONTRACTOR FROM COMPLIANCE WITH THE REQUIREMENTS OF THE PLANS AND SPECIFICATIONS AND APPLICABLE LAWS, CODES AND REGULATIONS. APPROVAL OF A SPECIFIC ITEM SHALL NOT INCLUDE APPROVAL OF AN ASSEMBLY OF WHICH THE ITEM IS A COMPONENT. THE WORK SHALL BE CARRIED OUT IN ACCORDANCE WITH THIS REVIEW IN ACCORDANCE WITH THE CONTRACT DOCUMENTS WITHOUT CHANGE IN THE CONTRACT SUM OR CONTRACT TIME. PROCEEDING WITH THE WORK IN ACCORDANCE WITH THIS REVIEW INDICATES YOUR ACKNOWLEDGEMENT THAT THERE WILL BE NO CHANGE IN THE CONTRACT SUM OR CONTRACT TIME. THE CONTRACTOR IS RESPONSIBLE FOR: DIMENSIONS TO BE CONFIRMED AND CORRELATED AT THE JOBSITE; INFORMATION THAT PERTAINS SOLELY TO THE FABRICATION PROCESSES OR TO THE MEANS, METHODS, TECHNIQUES, SEQUENCES AND PROCEDURES OF CONSTRUCTION; COORDINATION OF THE WORK WITH THAT OF ALL OTHER TRADES AND PERFORMING ALL WORK IN A SAFE AND SATISFACTORY MANNER.


- | | |
|---|--|
| ☒ NO EXCEPTIONS TAKEN | ☐ FURNISH AS CORRECTED OR NOTED |
| ☐ REJECTED | ☐ REVISE AND RESUBMIT |
| | ☐ SUBMIT SPECIFIED ITEM |

080000-0008-0 - Guardhouse - Exterior Aluminum Glazing 10.18.19

REVIEWER Natividad Soto DATE 10/21/2019

GROUND FLOOR PLAN
SCALE: N.T.S. NORTH

SYMBOLS CODE

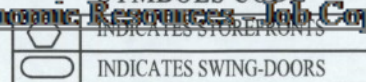

Miami Dade County Department of Regulatory And Economic Resources - Job Copy

3220001716 - 12/2/2019 11:10:59 AM

Responses to Comments rsk 19-11-25.pdf

Examiner Date Time Stamp Desig Trade Stamp Name

Kathia Taylor 12/2/2019 6:59:40 AM A FIRE Approved

DASH DOOR & GLASS
8500 NW 24th Street
Miami, FL 33172
O: 305.477.1164
F: 305.477.2502
www.dashdoor.com



PROJECT NAME:
Cape Coral Miami Distribution
Center South Guardhouse Renovations

PROJECT LOCATION:
15550 NW 59th Ave.
Miami Lakes, FL 33014

REVISION

BY

DATE

NO.

Project No: DD 1910-01

Drawn by: YD

Checked by: SF

Date: 10/04/2019

Scale:

SHEET No:
FP1

JOB COPY

SBL2019-4498

15550 NW 59 Ave

M2020001716

3220001716

TOWN OF MIAMI LAKES

THIS COPY OF PLANS MUST BE AVAILABLE ON
BUILDING SITE OR NO INSPECTION WILL BE GIVEN

SECTION	APPROVED		DISAPPROVED	
	BY	DATE	BY	DATE
ZONING				
LANDSCAPING				
PUBLICWORKS				
BUILDING				
UTILITIES				
HANDICAP				
STRUCTURAL				
ELECTRICAL				
PLUMBING				
MECHANICAL				
ENERGY				
FIRE				

Subject to compliance with all Federal, State and County Laws, Rules and Regulations.
The Town of Miami Lakes assumes no responsibility for accuracy of or results from
these plans.

NOTICE: In addition to the requirements of this permit there may be additional
restrictions applicable to this in the public record of this county and town.

Miami Dade County Department of Regulatory And Economic Resources - Job Copy

3220001716 - 12/2/2019 11:10:59 AM

Stamp Sheet.pdf



Address: 15550 NW 59 AVE
Folio #: 32-20130010620
MDC Process #: <u>32200001716</u>
MDC Tracking #: <u>32200001716</u>
Job Description: REPLACE EXT STOREFRONT & EXT DOORS

Master Permit #: BLC2019-2192

Sub Permit #: SBL2019-4498

Revision #: _____

OFFICE USE ONLY

ZONING	☐ Approved	Date	Disapproved	BUILDING	☐ Approved	Date	Disapproved	STRUCT.	☐ Approved	Date	Disapproved
	Date				Date				Date		
	Initials				Initials				Initials		
ROOFING	☐ Approved	Date	Disapproved	ELECT.	☐ Approved	Date	Disapproved	MECH.	☐ Approved	Date	Disapproved
	Date				Date				Date		
	Initials				Initials				Initials		
PLUMBING	☐ Approved	Date	Disapproved	FLOOD	☐ Approved	Date	Disapproved		☐ Approved	Date	Disapproved
	Date				Date				Date		
	Initials				Initials				Initials		

10/18 HDE Appl Recd.

PLANS CHECKED-OUT

DATE	NAME

PLANS CHECKED-IN

DATE	NAME

	AMOUNTS
BASE PERMIT	
ZONING FEE	
CODE COMPLIANCE FEE	
TECHNOLOGY FEE	
DBPR SURCH. STATE	
DBPR SURCH. BUILDING	
SCANNING FEE	
WORK W/O PERMIT FEE	
UPFRONT FEE PAID	
BALANCE DUE:	

Miami Dade County Department of Regulatory And Economic Resources - Job Copy

32200001716 - 12/2/2019 11:10:59 AM

TCMOL Permit Application.pdf

Issuing Clerk: _____ Date: ____/____/____

6601 Main St • Miami Lakes, Florida, 33014
Office: (305) 827-4015 • Fax: (305) 558-9884
Website: www.miamilakes-fl.gov

BUILDING PERMIT APPLICATION

Job Address: 15550 NW 59 AVE, Miami Lakes, FL, 33014

Unit #:

Folio #: 32- 20130010620

Owner-Builder: ☐

Master Permit #: BLC2019-2192

Sub Permit #: SBL2019-4498

Revision #: _____

OWNER INFORMATION	NAME : Caterpillar Tractor CO		LEGAL USE/ WORK	Current Use of Property: <u>Commercial Building - Guardhouse</u>	
	Address: 100 NE ADAMS ST - TAX DEPT			Job Description <u>Replacement of Exterior Storefront and Exterior Doors</u>	
	City, State, Zip PEORIA, IL, 61602				
	Phone #:	Cell #:			
	Email Address:				
CONTRACTOR INFORMATION	Company Name:		ARCHITECT/ ENGINEER	JOB COST \$ <u>26,105.00</u> AREA/LENGTH: <u>199</u> SF/LF	
	Qualifier Name: Dash Door & Glass			Residential ☐ Multi-Family ☒ Commercial ☐ Industrial ☐	
	License # SCC131151092			Code in Effect: <u>FBC 2017 6th</u>	
	Address 8800 NW 23rd ST			Occupancy: _____	
	City, State, Zip Miami, FL, 33172			Construction Type: _____	
	Phone #: 305-477-1164 Cell #:			Flood Zone/B.F.E.: _____ F.F.E.: _____	
	Email Address:			Firm Name: _____	
Permit Type -- Check only One			Change to Permit -- Check only One		
☒ Building ☐ Electrical ☐ Mechanical ☐ Plumbing/Gas ☐ Paving/Drainage ☐ Sign ☐ Roofing ☐ P/W			☐ Extension ☐ Renewal ☐ Revision ☐ Change Contractor ☐ Shop Drawing ☐ Cancellation		

Application is hereby made to obtain a permit to do work and installation as indicated. I certify that no work or installation has commenced prior to the issuance of a permit and that all work will be performed to meet the standards, of all laws regulating construction in this jurisdiction. I understand that a separate permit must be secured for ELECTRICAL WORK, MECHANICAL, PLUMBING, SIGNS, WELLS, POOLS, RE-ROOFING, SHUTTERS, WINDOWS, FURNACES, BOILERS, HEATERS, TANKS, and AIR CONDITIONERS, etc. I understand that in signing this application I am responsible for the supervision and completion of the construction including scheduling of inspections and obtaining final inspections in accordance with the plans and specification **WARNING TO OWNER: YOUR FAILURE TO RECORD A NOTICE OF COMMENCEMENT MAY RESULT IN YOU PAYING TWICE FOR IMPROVEMENTS TO YOUR PROPERTY. IF YOU INTEND TO OBTAIN FINANCING, CONSULT WITH YOUR ATTORNEY OR LENDER BEFORE RECORDING YOUR NOTICE OF COMMENCEMENT. OWNER/ CONTRACTOR AFFIDAVIT: I Certify that all the foregoing information is accurate and that all work will be done in compliance with all applicable laws regulating construction and zoning.**

Signature of Owner or Owner's Agent _____ Date _____

Print Name of Owner or Owner's Agent

STATE OF _____ COUNTY OF _____

Sworn to and subscribed before me this _____ 20____

Miami Dade County Department of Regulatory and Economic Resources - Job Corps

3220001716_12/2/2019 11:10:59 AM

TCMOL Permit Application.pdf

NOTICE: In addition to the requirements of this permit, there may be additional deed restrictions enforced by the homeowner's associations that may be applicable to this property that may be found in the public records of this county, and there may be additional permits required from other governmental entities such as water management districts, state agencies, or federal agencies.

NOTE: This application will be void if there are no reviews after six(6) months.

X 
Signature of Qualifier

Date 10-28-2019

Steven Sanko

Print Name of Qualifier

STATE OF Florida COUNTY OF Dade

Sworn to and subscribed before me this 28 day of June, 2022 Commissioner # GG2515259

by _____ **EXPIRES:** August 22, 2022 (SEAL)

Personally known ☒ or I.D.