


MAP OF BOUNDARY SURVEY

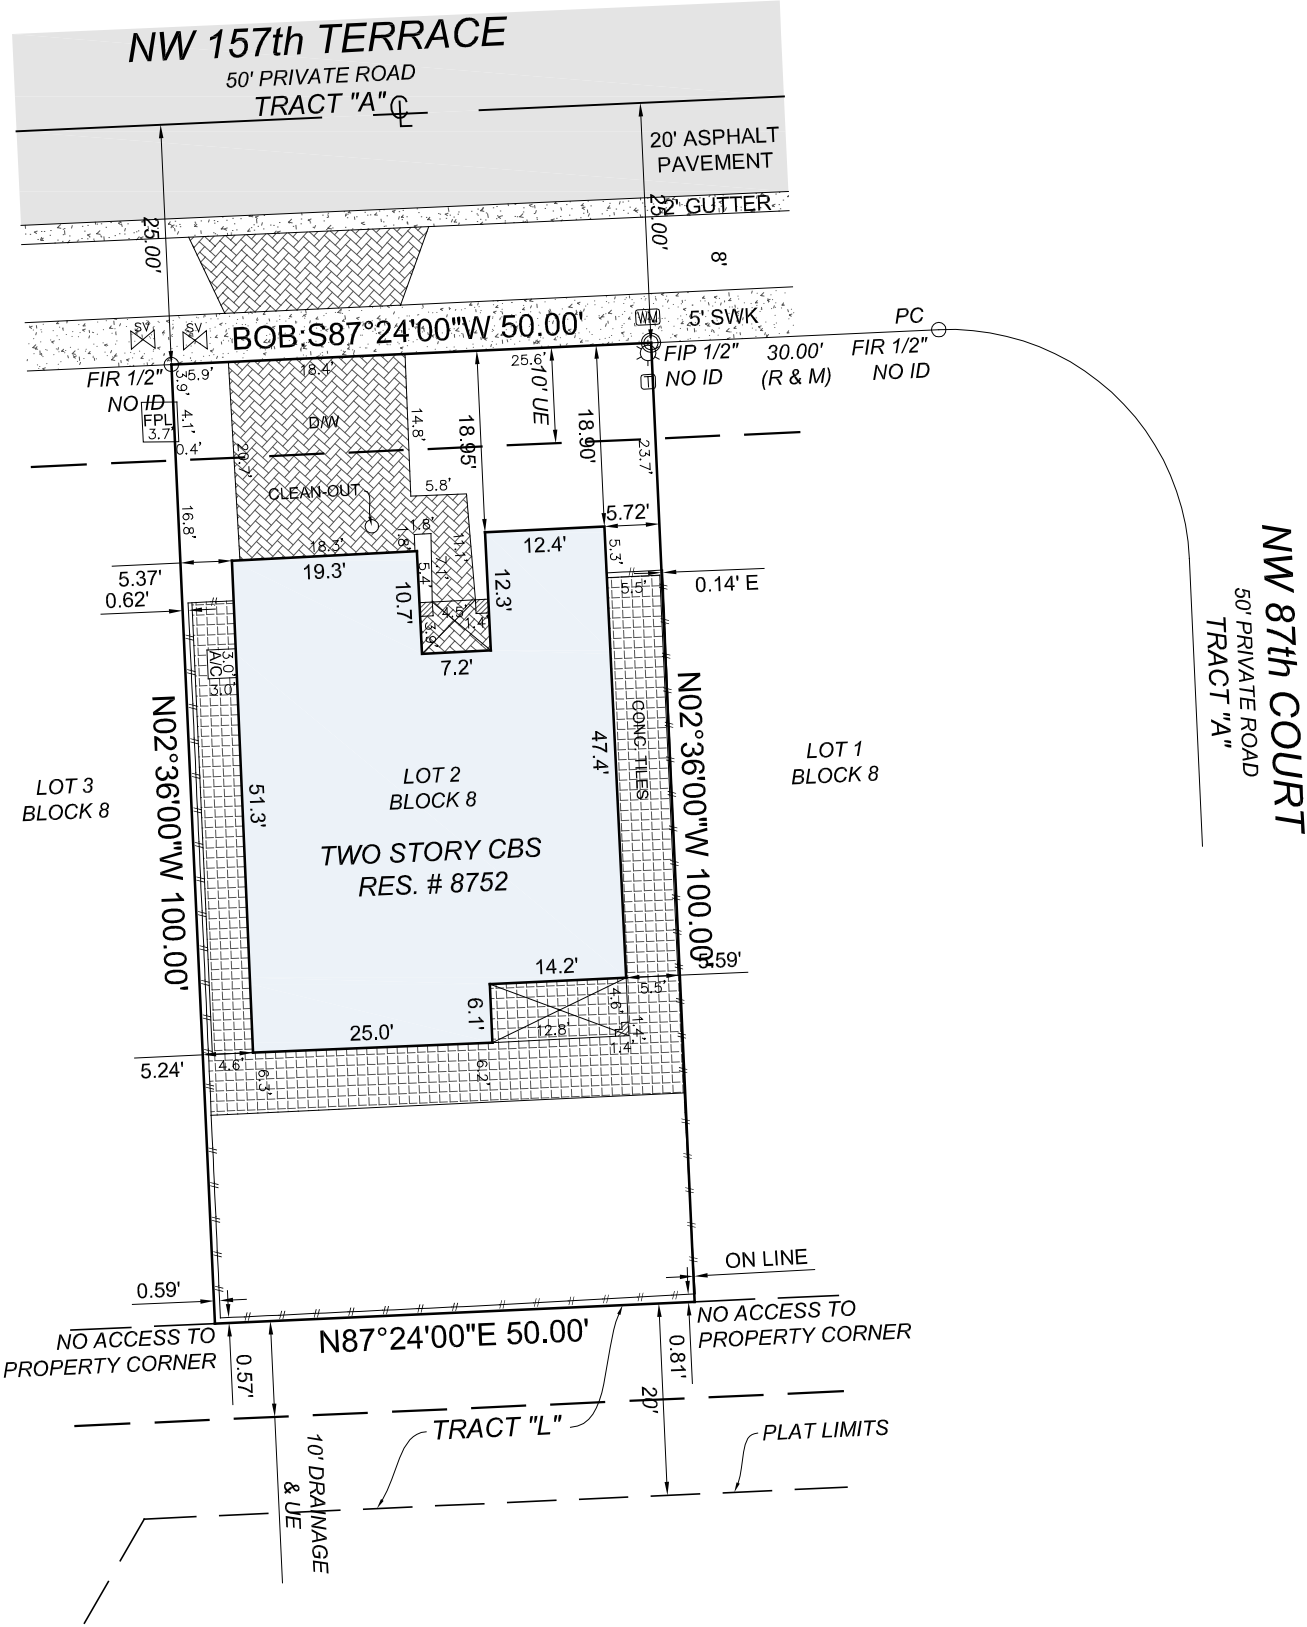

LEGEND

- ABBREVIATIONS:**
A = ARC DISTANCE
A/C = AIR CONDITIONER PAD
BCR = BROWARD COUNTY RECORDS
BLDG = BUILDING
BM = BENCH MARK
BOB = BASIS OF BEARINGS
CBS = CONCRETE BLOCK & STUCCO
(C) = CALCULATED
CB = CATCH BASIN
CHB = CHORD BEARING
C&G = CURB & GUTTER
CLF = CHAIN LINK FENCE
COL = COLUMN
CONC = CONCRETE
DE = DRAINAGE EASEMENT
DME = DRAINAGE & MAINTENANCE EASEMENT
D/W = DRIVE-WAY
EB = ELECTRIC BOX
ENC. = ENCROACHMENT
EP = EDGE OF PAVEMENT
EW = EDGE OF WATER
FDH = FOUND DRILL HOLE
FF = FINISHED FLOOR ELEVATION
FIP = FOUND IRON PIPE
FIR = FOUND IRON ROD
FN = FOUND NAIL (NO ID)
FND = FOUND NAIL & DISK
FPL = FLORIDA POWER & LIGHT TRANSFORMER PAD
LE = LANDSCAPE EASEMENT
LME = LAKE MAINTENANCE EASEMENT
(M) = MEASURED
MDCR = MIAMI-DADE COUNTY RECORDS
MH = MAN HOLE
ML = MONUMENT LINE
ORB = OFFICIAL RECORDS BOOK
O/S = OFF-SET
(P) = PLAT
PB = PLAT BOOK
PC = POINT OF CURVATURE
PCP = PERMANENT CONTROL POINT
PE = POOL EQUIPMENT PAD
PG = PAGE
PI = POINT OF INTERSECTION
PK = PARKER KAELO (SURVEY NAIL)
PL = PLANTER
POB = POINT OF BEGINNING
POC = POINT OF COMMENCEMENT
PRC = POINT OF REVERSE CURVATURE
PRM = PERMANENT REFERENCE MONUMENT
PT = POINT OF TANGENCY
R = RADIUS DISTANCE
(R) = RECORD
R/W = RIGHT OF WAY
RES. = RESIDENCE
SIP = SET IRON PIPE
SND = SET NAIL & DISK (PK)
STL = SURVEY TIE LINE
SWK = SIDEWALK
(TYP) = TYPICAL
UB = UTILITY BOX
UE = UTILITY EASEMENT
W/F = WOOD FENCE

SYMBOLS:

- ☐ = TELEPHONE RISER
☐ = CABLE TV RISER
⊕ = WATER METER
⊕ = CENTER LINE
Δ = CENTRAL ANGLE
(00) = ORIGINAL LOT DISTANCE
—○— = IRON FENCE
—#— = WOOD FENCE
—x— = CHAIN LINK FENCE
—...— = OVERHEAD UTILITY WIRE
—+—+— = LIMITED ACCESS RIGHT-OF-WAY LINE
—+—+— = BOUNDARY LINE
⊕ = UTILITY POLE
⊕ = CONC. POLE
⊕ = CATCH BASIN

SURFACES:

- ASPHALT CONCRETE PAVERS BUILDING
TILES WOOD COVER

SURVEYOR'S CERTIFICATE:

I HEREBY CERTIFY THAT THIS SURVEY IS TRUE AND CORRECT TO THE BEST OF MY KNOWLEDGE AND BELIEF AS RECENTLY SURVEYED AND DRAWN UNDER MY DIRECTION AND MEETS THE STANDARDS OF PRACTICE SET FORTH BY THE FLORIDA STATE BOARD OF SURVEYORS AND MAPPERS IN CHAPTER 5J-17 FLORIDA ADMINISTRATIVE CODE PURSUANT TO SECTION 472.027 FLORIDA STATUTE.

AUTHENTIC COPIES OF THIS SURVEY SHALL BEAR THE ORIGINAL SIGNATURE AND RAISED SEAL OF THE ATTESTING REGISTERED SURVEYOR AND MAPPER




Juan A. Suarez,
License No. L56220

JUAN A. SUAREZ
PROFESSIONAL SURVEYOR & MAPPER
STATE OF FLORIDA LIC. # 6220



CERTIFICATE OF AUTHORIZATION # LB-7104
suarez surveying & mapping, inc.
13350 SW 131st Street, Unit 110, Miami, Florida 33186
Tel: 305.596.1799
www.suarezsurveying.com

PLAT IMAGE:

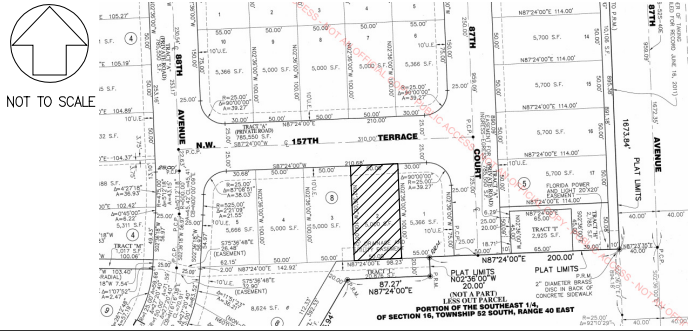

PROPERTY ADDRESS:

8752 NW 157TH TERRACE, MIAMI LAKES, FLORIDA 33018

LEGAL DESCRIPTION:

LOT 2, IN BLOCK 8, OF DUNNWOODY LAKE, ACCORDING TO THE PLAT THEREOF, AS RECORDED IN PLAT BOOK 172, PAGE 35, OF THE PUBLIC RECORDS OF MIAMI-DADE COUNTY, FLORIDA.

FLOOD ZONE INFORMATION:

BASED ON THE FLOOD INSURANCE RATE MAP OF THE FEDERAL EMERGENCY MANAGEMENT AGENCY REVISED ON 09/11/09 AND INDEX MAP REVISED ON 09/11/09 THE GRAPHICALLY DEPICTED BUILDING(S) SHOWN ON THIS MAP OF SURVEY IS WITHIN ZONE AE BASE FLOOD ELEVATION 6 COMMUNITY NAME & NUMBER TOWN OF MIAMI LAKES 120686 MAP & PANEL NUMBER 12086C0112 SUFFIX L

SURVEYOR'S NOTES:

- ELEVATIONS WHEN SHOWN REFER TO 1929 NATIONAL GEODETIC VERTICAL DATUM (NGVD 1929).
- NO ATTEMPT WAS MADE TO LOCATE FOOTINGS/FOUNDATIONS, OR UNDERGROUND UTILITIES UNLESS OTHERWISE NOTED.
- THE LANDS SHOWN HEREON HAVE NOT BEEN ABSTRACTED IN REGARDS TO MATTERS OF INTEREST BY OTHER PARTIES, SUCH AS EASEMENTS, RIGHTS OF WAYS, RESERVATIONS, ETC. ONLY PLATTED EASEMENTS ARE SHOWN.
- THIS SURVEY WAS PREPARED FOR AND CERTIFIED TO THE PARTY(IES) INDICATED HEREON AND IS NOT TRANSFERABLE OR ASSIGNABLE.
- THE INTENT OF THIS SURVEY AS COMMUNICATED BY THE CERTIFIED PARTIES IS FOR REAL-ESTATE TRANSACTION OR MORTGAGE REFINANCING, THIS SURVEY IS NOT TO BE USED FOR ANY OTHER PURPOSE OR PARTY(IES) WITHOUT THE AUTHORIZATION OF THIS FIRM.
- THIS SURVEY IS NOT INTENDED FOR NEITHER DESIGN NOR CONSTRUCTION PURPOSES, FOR THOSE PURPOSES, A TOPOGRAPHIC SURVEY MAY BE REQUIRED.
- ADDITIONS OR DELETIONS TO SURVEY MAPS OR REPORTS BY OTHER THAN THE SIGNING PARTY OR PARTIES IS PROHIBITED WITHOUT WRITTEN CONSENT OF THE SIGNING PARTY OR PARTIES.
- IMPROVEMENTS SHOWN HAVE BEEN MEASURED TO THE NEAREST 10TH OF A FOOT. TIES SHOWN HAVE BEEN MEASURED TO THE NEAREST 100TH OF A FOOT.
- ELEVATIONS WHEN SHOWN HAVE BEEN MEASURED TO NEAREST 100TH OF A FOOT ON HARD SURFACES AND NEAREST TENTH OF A FOOT FOR GROUND OR SOD SURFACES
- ALL BOUNDARY LIMIT INDICATORS SET ARE STAMPED LB# 7104.
- THE BOUNDARY LIMITS ESTABLISHED ON THIS SURVEY ARE BASED ON THE LEGAL DESCRIPTION PROVIDED BY CLIENT OR ITS REPRESENTATIVE.
- FENCE OWNERSHIP NOT DETERMINED.
- BEARINGS WHEN SHOWN ARE TO AN ASSUMED MERIDIAN AND BASED ON PLAT, THE NORTH LINE OF LOT 2 BEARS S 87°24'00" W.
- TYPE OF SURVEY: BOUNDARY.
- PAVERS ALONG NORTH SIDE OF PROPERTY ENCROACHMENT ONTO 10 FEET UTILITY EASEMENT.
- PROPERTY HAS ACCESS TO PUBLIC RIGHT OF WAY.

CERTIFIED TO:

J.A. GARELLI FAMILY TRUST
FIDELITY NATIONAL TITLE COMPANY
LOANDEPOT.COM, ISAOA/ATIMA
BALZLI & ASSOCIATES

PROJECT:

DATE OF FIELD SURVEY: 04/13/2026
JOB #: 260441557
FILE #: C-26
PROJECT NAME: SURVEYS 2026
CAD FILE(S): GARELLI PARTY CHIEF: MANSO
F.B.: x PG. x
SHEET 1 OF 1