
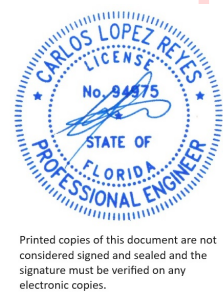


THIS ITEM HAS BEEN
DIGITALLY SIGNED
AND SEALED BY
CARLOS LOPEZ
REYES P.E. 94975.
PRINTED COPIES OF
THIS DOCUMENT
ARE NOT
CONSIDERED
SIGNED AND SEALED
AND THE SIGNATURE
MUST BE VERIFIED
ON ANY ELECTRONIC
COPIES.

PROJECT:	NEW SWIMMING POOL
OWNER:	BRIDGEWATER HOMES LLC
ADDRESS:	7831 NW 175 ST

ALL AMERICAN
ENGINEER INC &
CONSULTING, LLC
13935 SW 106 TER,
MIAMI, FLORIDA
33186 (786) 448-0384

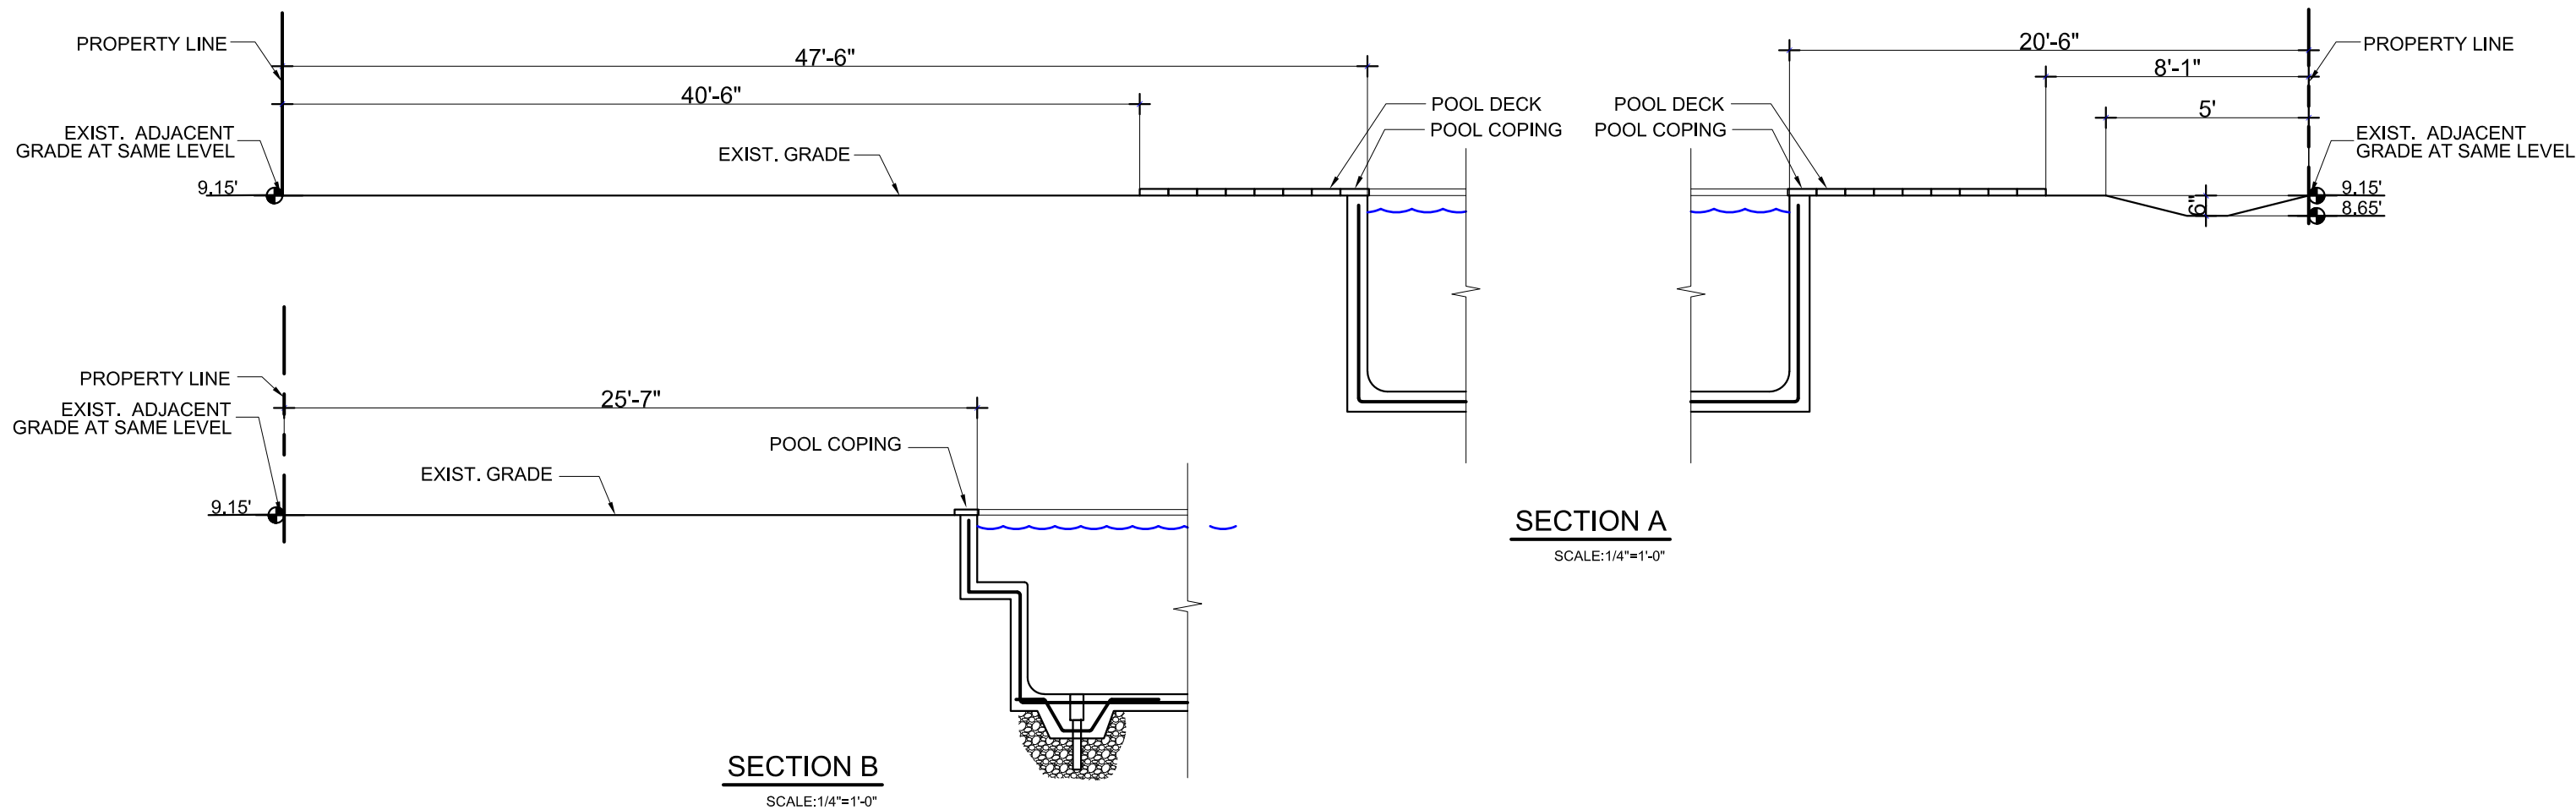

Printed copies of this document are not
considered signed and sealed and the
signature must be verified on any
electronic copies.

Digitally
signed by
Carlos Lopez
Reyes
Date:
2026.06.08
15:54:46
-04'00'

SIGN & SEAL	
REVISIONS	
TO	DATE

DRAWING No:
1.1 OF 3